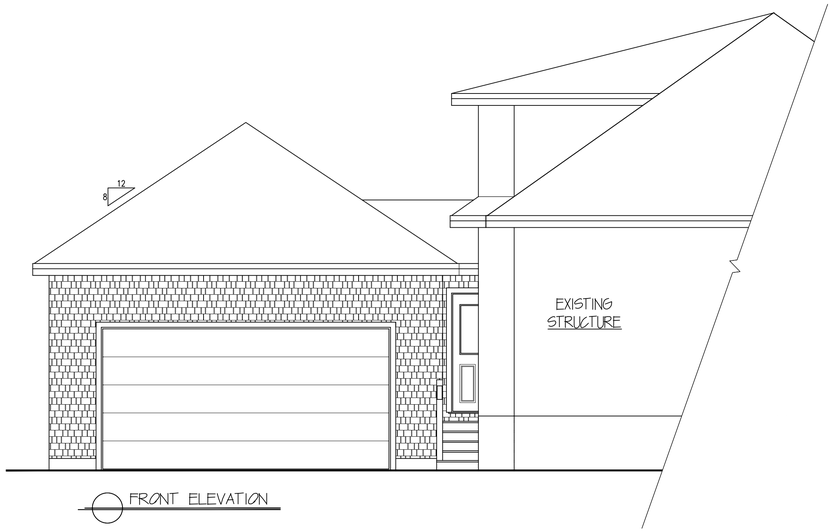

FRONT ELEVATION

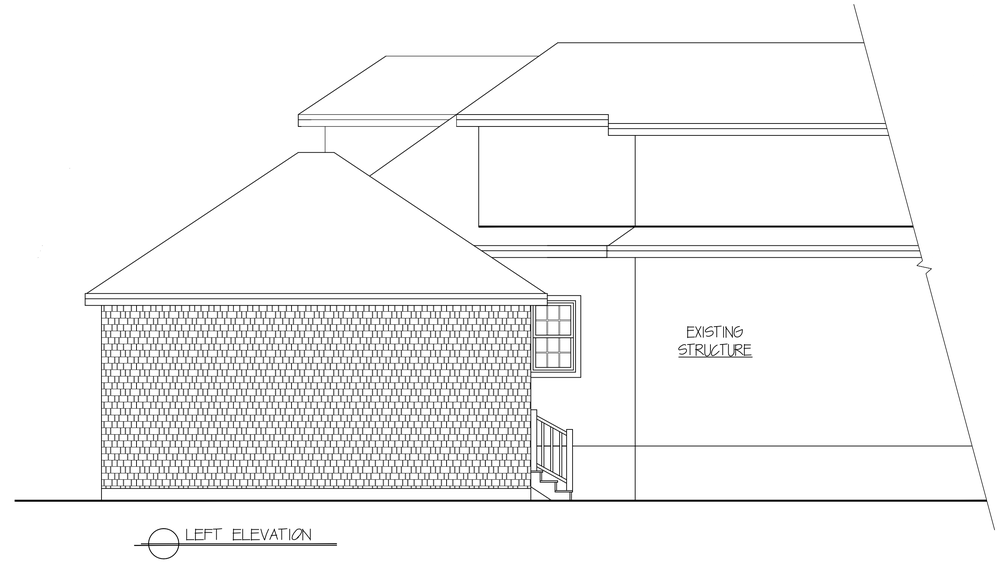

LEFT ELEVATION

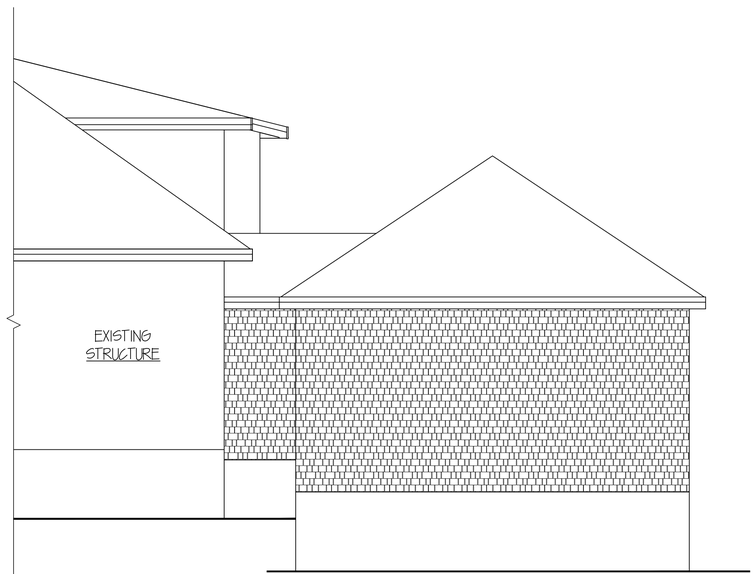

REAR ELEVATION

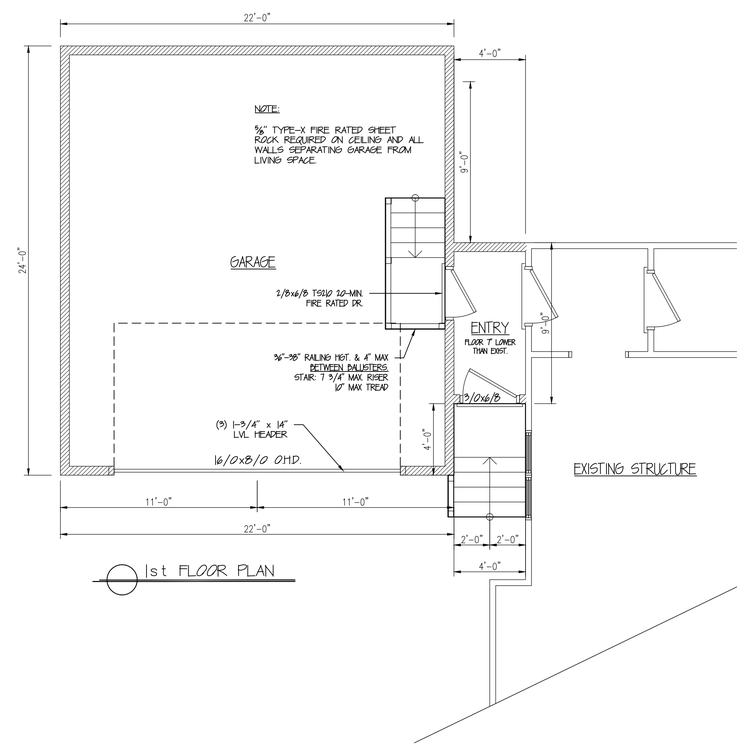

1st FLOOR PLAN

Schoverling Designs
Residential Design with you in Mind
T.J. Schoverling
tjschoverling@gmail.com
Designing Homes Since 2000
207.240.4538

ELEVATIONS & FLOOR PLAN
RICHARDSON STREET GARAGE ADDITION
PORTLAND, ME

CUSTOMERS SHOULD APPRECIATE THAT THIS INFORMATION IS NOT THE PRODUCT OF AN ARCHITECT. NEITHER NOTEWORTHY DESIGNS NOR ANY OF ITS EMPLOYEES ARE REGISTERED ARCHITECTS AND CUSTOMERS MAY WANT TO CONSULT WITH AN ARCHITECT BEFORE TAKING FINAL ACTION WITH REGARD TO ANY BUILDING OR STRUCTURE. CUSTOMERS SHOULD ALSO APPRECIATE THAT, BY PROVIDING CUSTOMERS WITH THIS INFORMATION, NOTEWORTHY DESIGNS DOES NOT GUARANTEE THE SOUNDNESS OR SUITABILITY OF THE INFORMATION FOR ANY PURPOSE OF THE CUSTOMER.

Revisions:

xx/xx/xx	x

Date : 2/8/16

Scale : 1/4"=1'-0"

Drawn By: TMS

Project: A020416

Sheet Number:

1-of-2