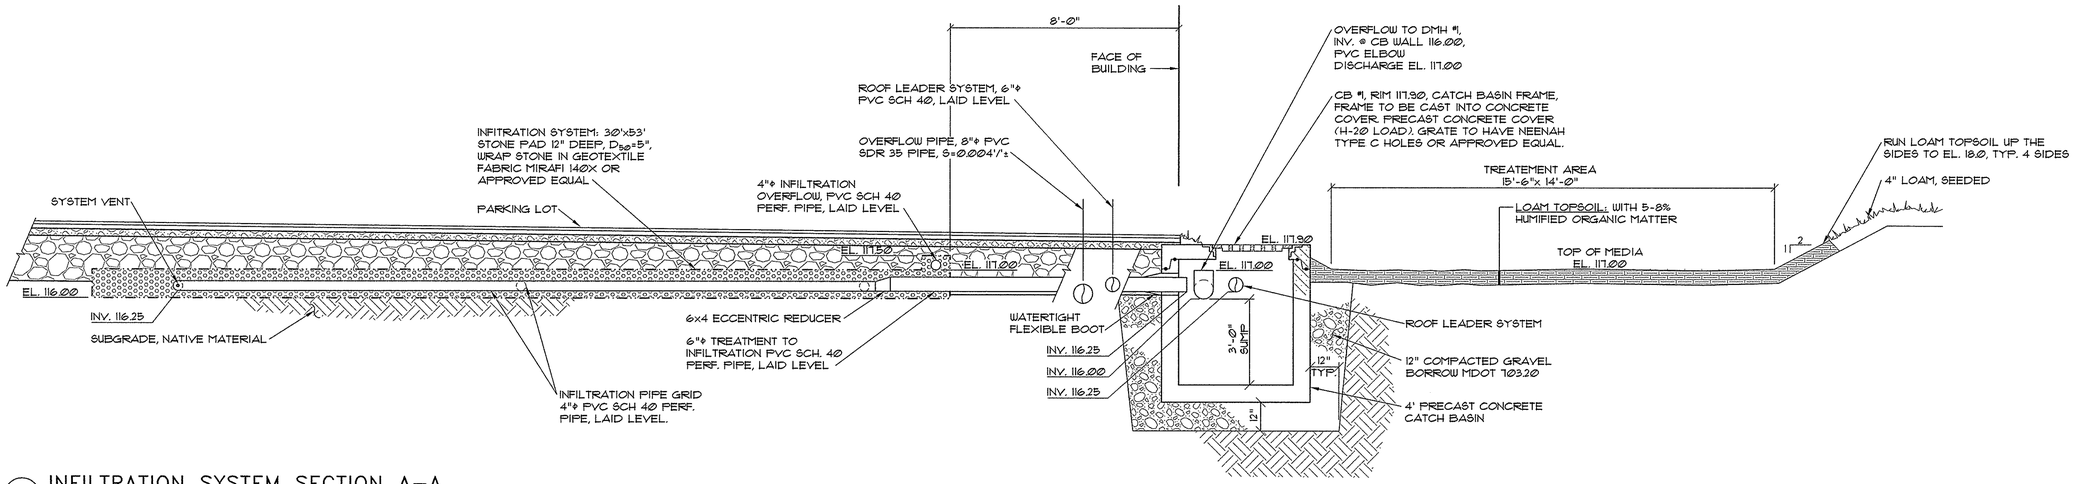

1 INFILTRATION SYSTEM SECTION A–A

NOT TO SCALE

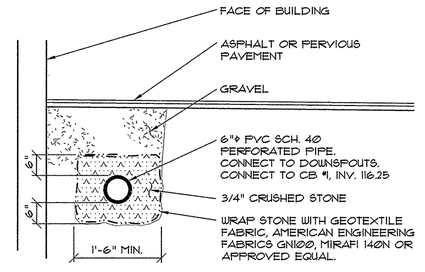

2 RAIN LEADER SYSTEM SECTION

NOT TO SCALE

Project Name:

502 Deering Center

Portland, Maine

Owner / Applicant:

502 Deering Center, LLC
55 Hamblet Avenue
Portland, Maine 04103

Consultants:

Architect
Lachman Architects & Planners
58 Fore Street, Bldg 30
Portland, Maine 04101
207.831.8585
Contact: Denis Lachman

Landscape Architects
Carroll Associates
217 Commercial St.
Portland, Maine 04101
207.772.1552
Contact: Patrick Carroll

Civil Engineer
Pinkham & Greer Civil Engineers
28 Vannah Ave.
Portland, ME 04103
207.781.5242
Contact: Thomas Greer

Surveyor
Four Points Associates, Inc.
9 Ralph Avenue
Lewiston, Maine 04240
207.577.5840
Contact: Donald Dostie

Drawing Set:

No.	Date	Revision
1	12–22–16	SITE PLAN REVIEW–FINAL
2	2–7–17	REV'D PER CITY COMMENTS
3	3–14–17	REV'D PER CITY COMMENTS
4	4–12–17	FINAL CITY PLANS

Drawing Set:

PERMITTING

Drawn: JDC

Checked: TSG

Approved:

STATE OF MAINE
THOMAS S. GREER No. 4206
LICENSED PROFESSIONAL ENGINEER
4/18/17

Drawing Title:

CIVIL DETAILS

Job Number: PG: 16193

File:

Date: 12–22–2016 Scale: AS SHOWN

Drawing Number:

C 6.0

© 2017 CARROLL ASSOCIATES