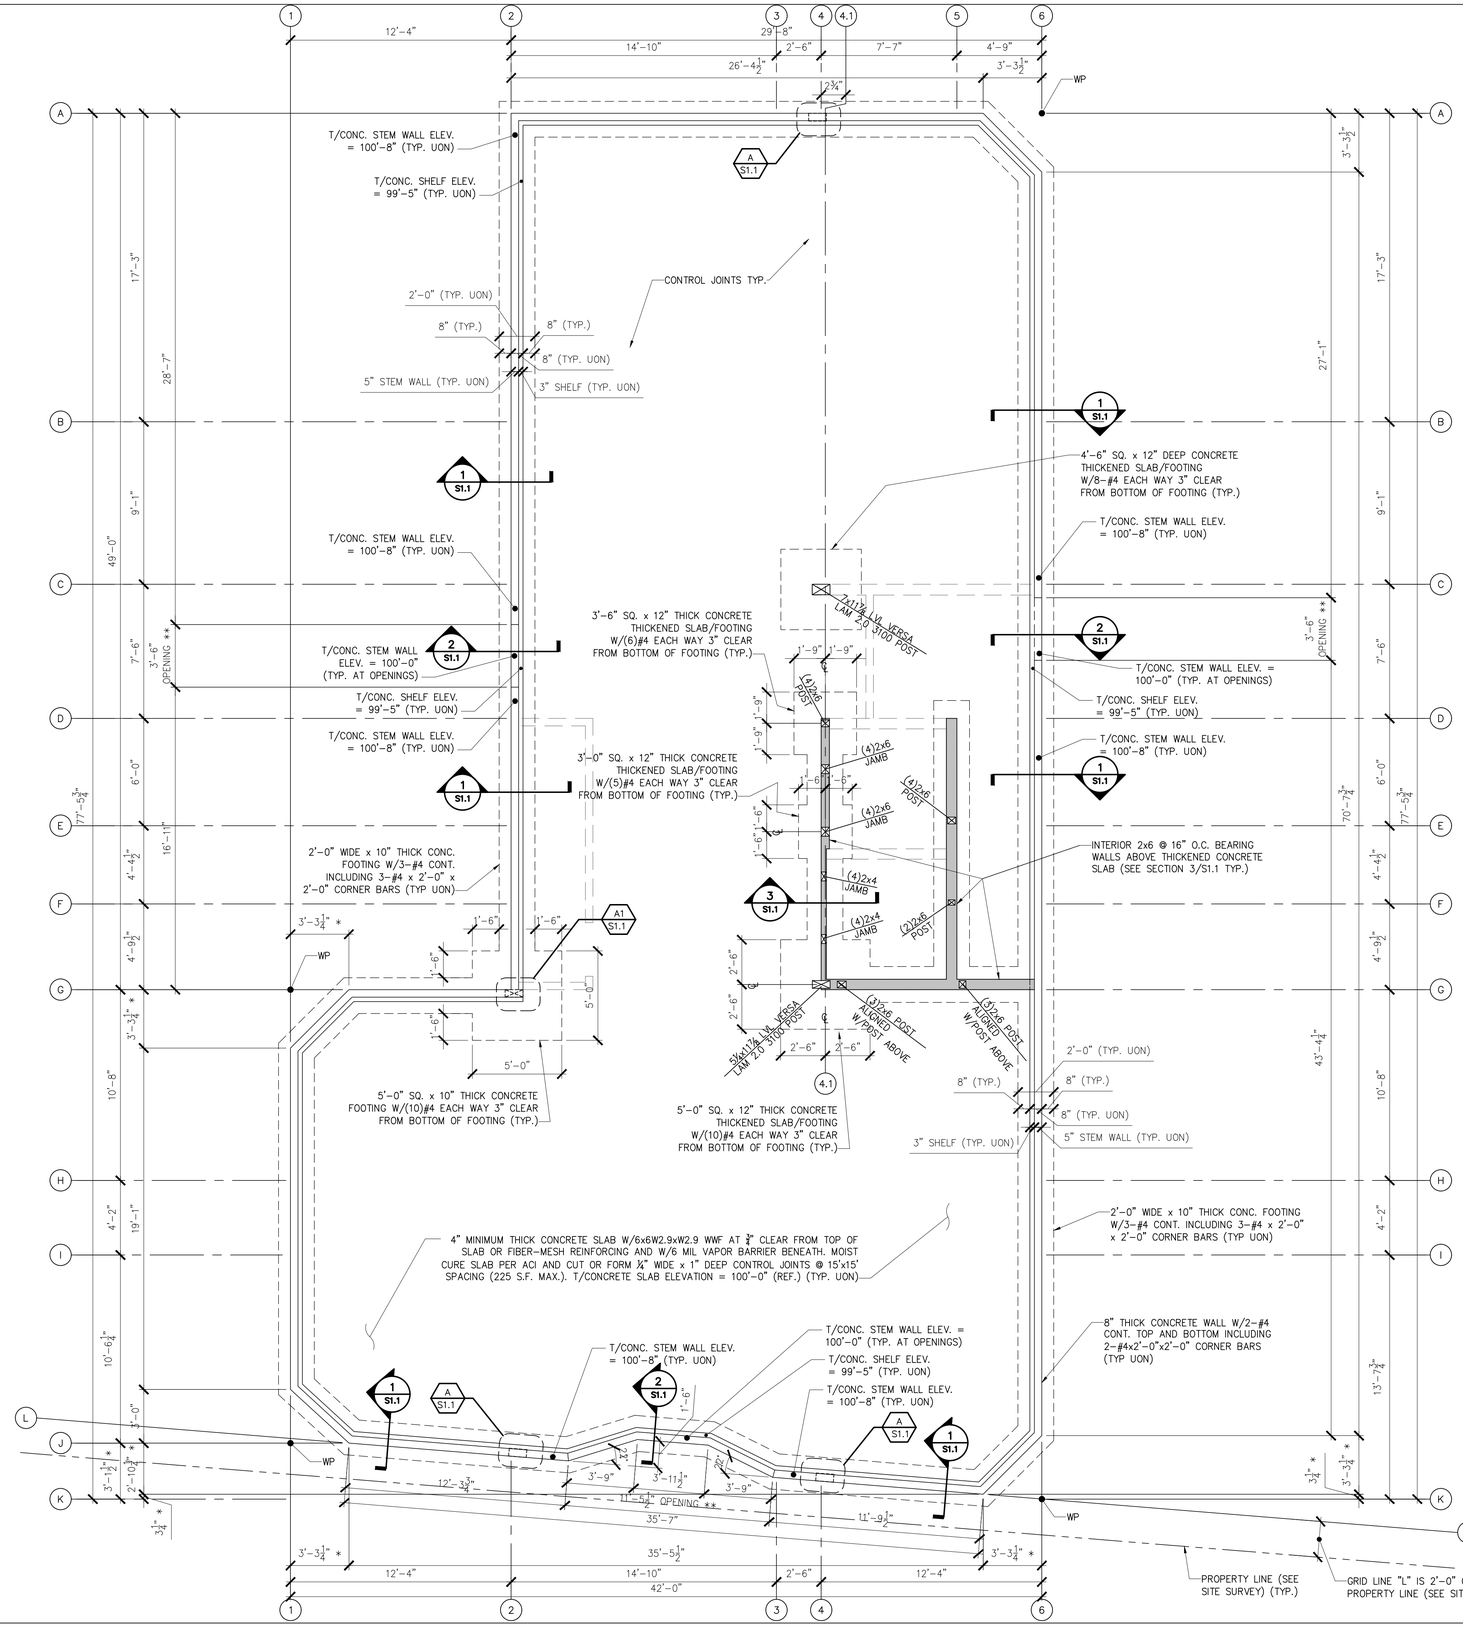

FOR PERMITTING ONLY

PRELIMINARY NOT FOR CONSTRUCTION

FOUNDATION PLAN (RETAIL/OFFICE)

1/4" = 1'-0"

NOTES:

1. SEE GENERAL NOTES ON DWG S1.
2. "E" INDICATES: EXISTING CONDITIONS, OR MEMBERS.
3. "TYP." INDICATES: TYPICAL (ALSO SEE GENERAL NOTE #5).
4. "V.I.F." INDICATES: G.C. SHALL "VERIFY IN FIELD" EXISTING DIMENSIONS, ELEVATIONS, OR CONDITIONS INDICATED AND REPORT ANY DISCREPANCIES TO THE ENGINEER.
5. "U.O.N." INDICATES: UNLESS OTHERWISE NOTED.
6. "S.S." INDICATES: STAINLESS STEEL.
7. "R.O." INDICATES: ROUGH OPENING.
8. "C.J." INDICATES: CONTROL JOINT. SEE TYPICAL DETAIL ON DRAWING S1.1.
9. "*" INDICATES: SEE ARCH DWGS FOR DIMENSIONS.
10. "**" INDICATES: G.C. COORDINATE W/WINDOW AND DOOR MANUFACTURER AND ARCH DWGS.

THESE DRAWINGS HAVE BEEN DEVELOPED BY L&L STRUCTURAL ENGINEERING SERVICES, INC. FOR THE TITLED SET ONLY. THE DRAWINGS ARE THE SOLE PROPERTY OF L&L ENGINEERING SERVICES, INC. AND THEY SHALL NOT BE USED, LENT, COPIED OR ALTERED WITHOUT THE WRITTEN CONSENT OF L&L STRUCTURAL ENGINEERING SERVICES, INC.

L & L STRUCTURAL
ENGINEERING SERVICES, INC.
SIX Q STREET
SOUTH PORTLAND, MAINE 04106
PHONE: (207) 767-4830
FAX: (207) 799-5432
EMAIL: JLEASURE@L-L-ENG.COM

STATE OF MAINE
JOSEPH H. LEASURE
No. 6242
LICENSED PROFESSIONAL ENGINEER

rev.	date	description	appr'd
A	01/20/17	PRICING & PERMIT ONLY	JHL
B	02/03/17	REV BLDG PLAN/OMIT BSMT	JHL
C	02/09/17	DESIGN DEVELOPMENT	JHL
D	04/11/17	PRICING & PERMIT ONLY	JHL

designed by: JHL
drawn by: RJW
checked by: JHL
scale: AS NOTED
date: 01/20/2017
plot date: 04/11/2017
project #: 2017-001

BUILDING LOCATED AT
502 DEERING CENTER
PORTLAND, MAINE

FOUNDATION PLAN

S1.0