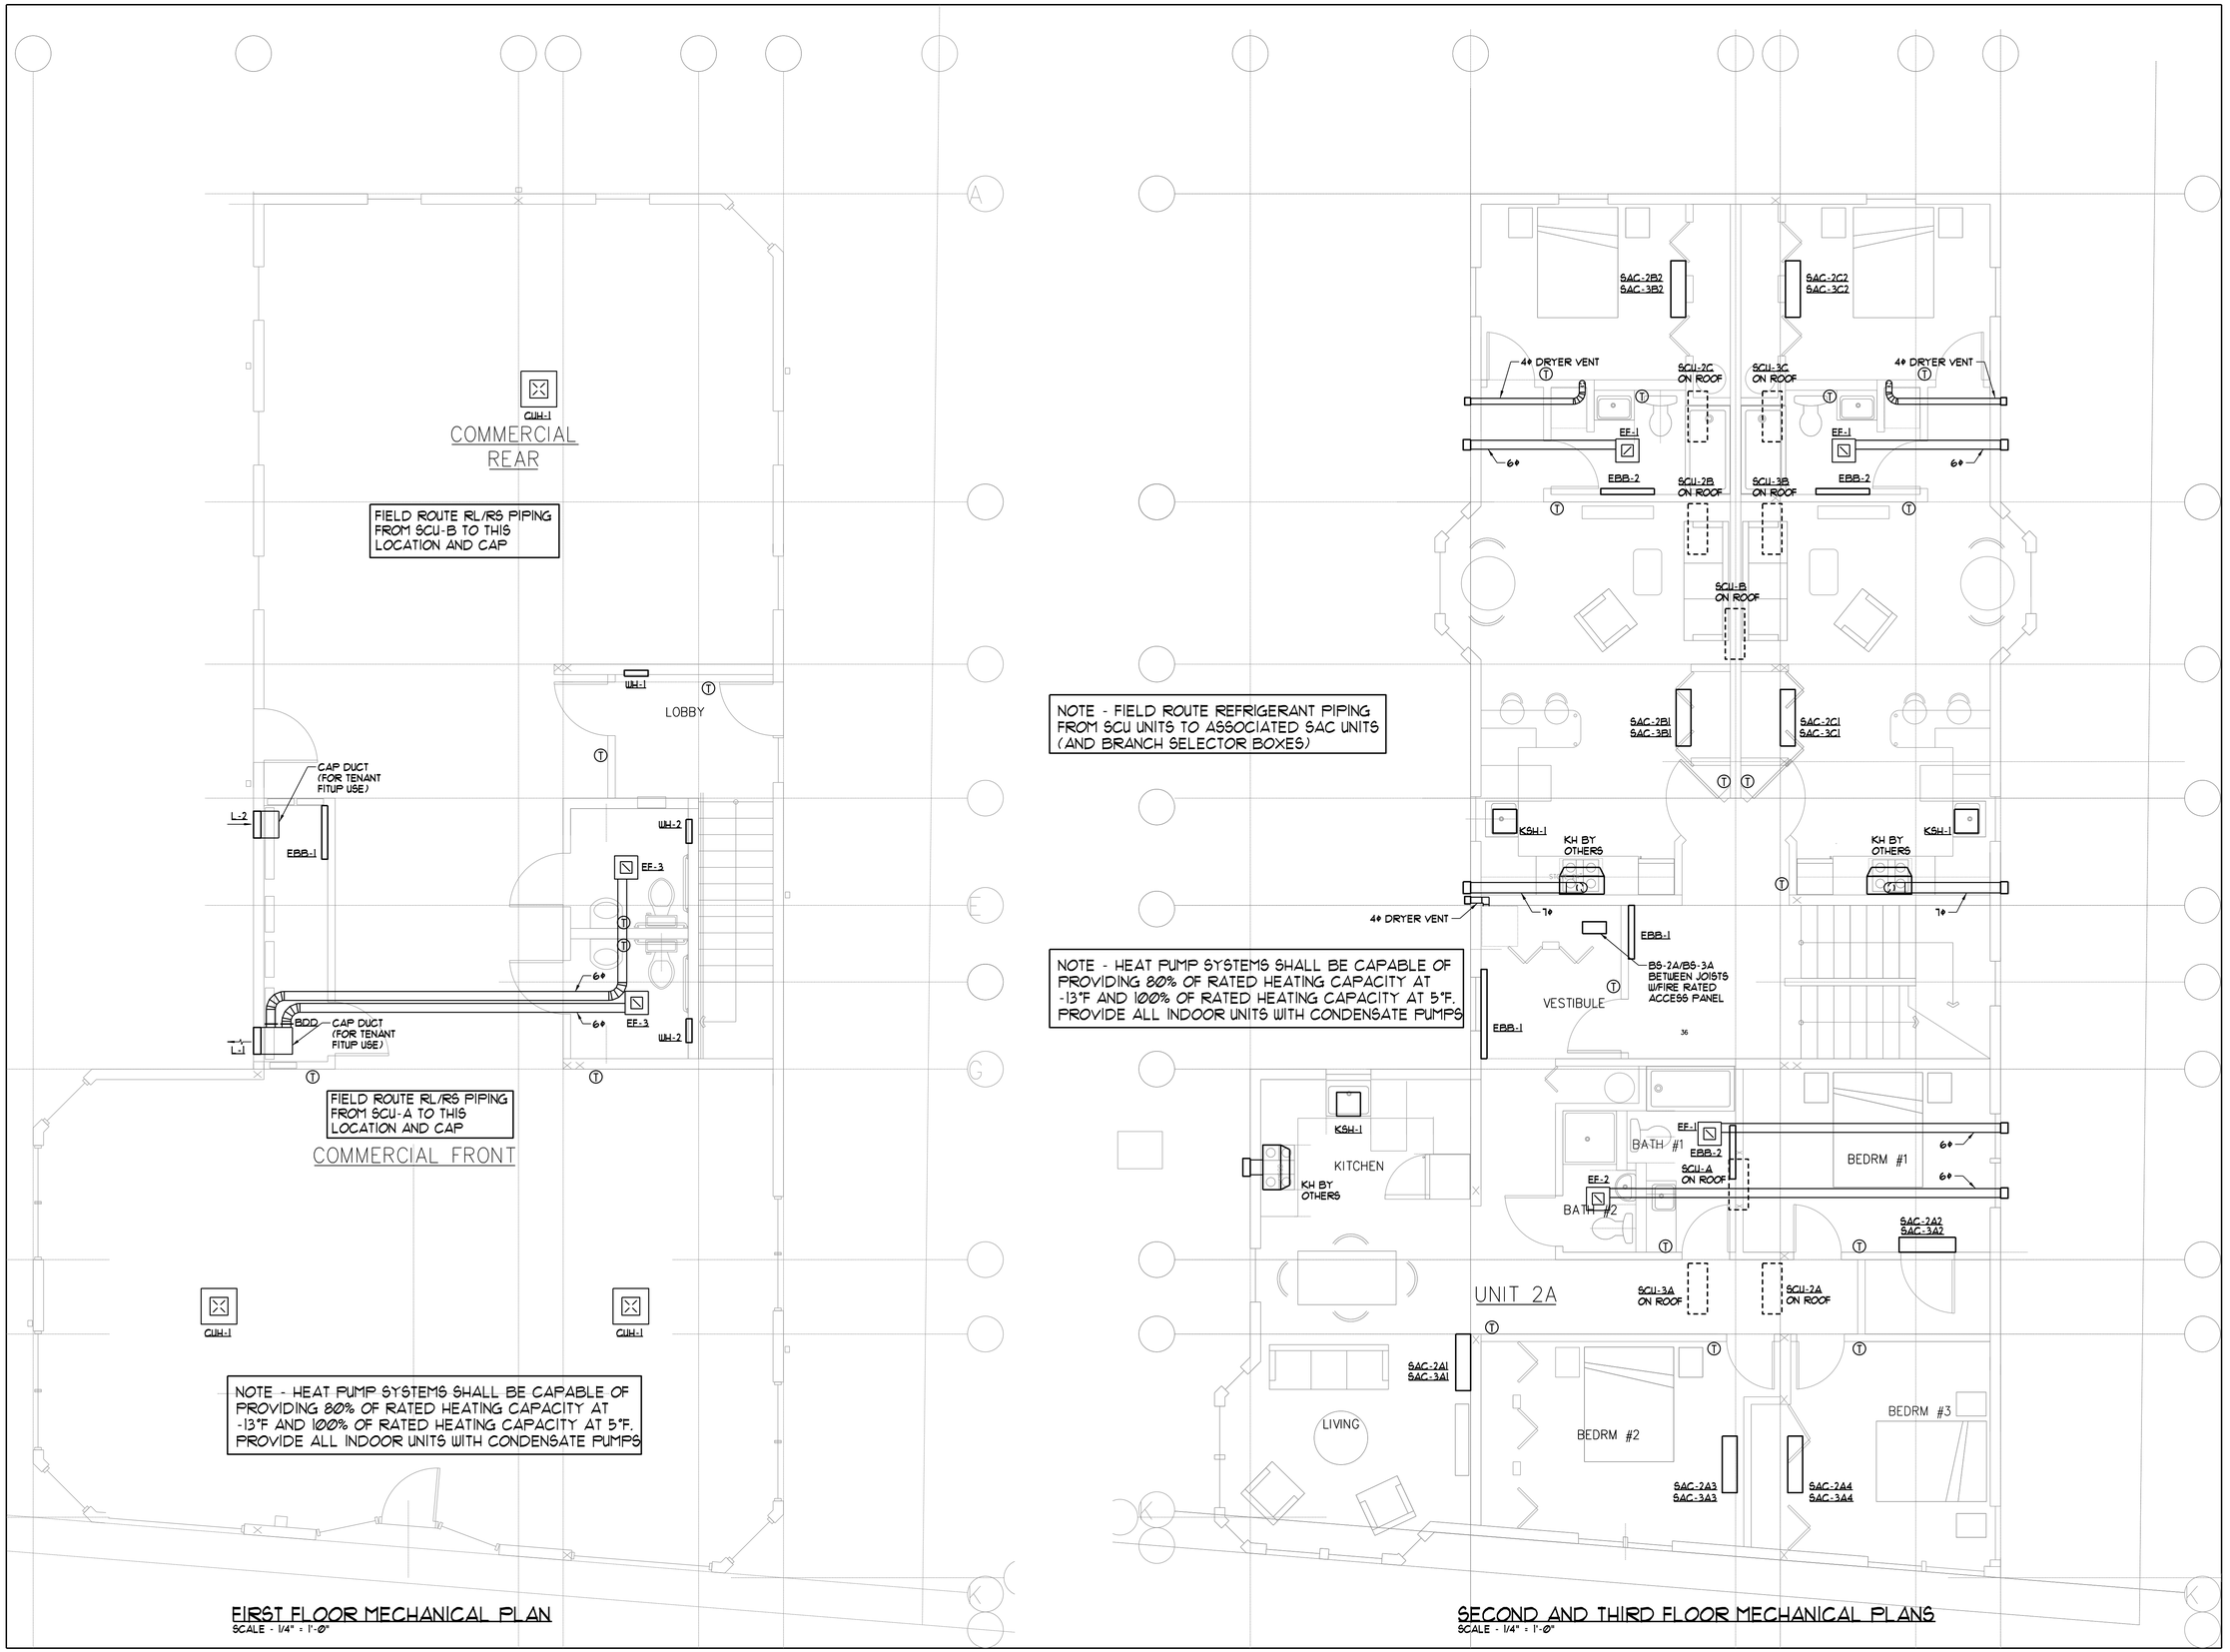


FIRST FLOOR MECHANICAL PLAN
SCALE - 1/4" = 1'-0"

SECOND AND THIRD FLOOR MECHANICAL PLANS
SCALE - 1/4" = 1'-0"

STATE OF MAINE
STEPHEN R. DODGE
No. 3607
LICENSED
PROFESSIONAL ENGINEER

BENNETT ENGINEERING
MECHANICAL • ELECTRICAL
(207) 865-9475

502 DEERING CENTER

MECHANICAL PLAN

| | |
|---|---|
| Date Drawn - | 5-12-17 |
| Drawn By - | JMV |
| Revised - | |
| Project # | - |
| Scale - | 1/4" = 1'-0" |
| Sheet Number - | M1.1 |