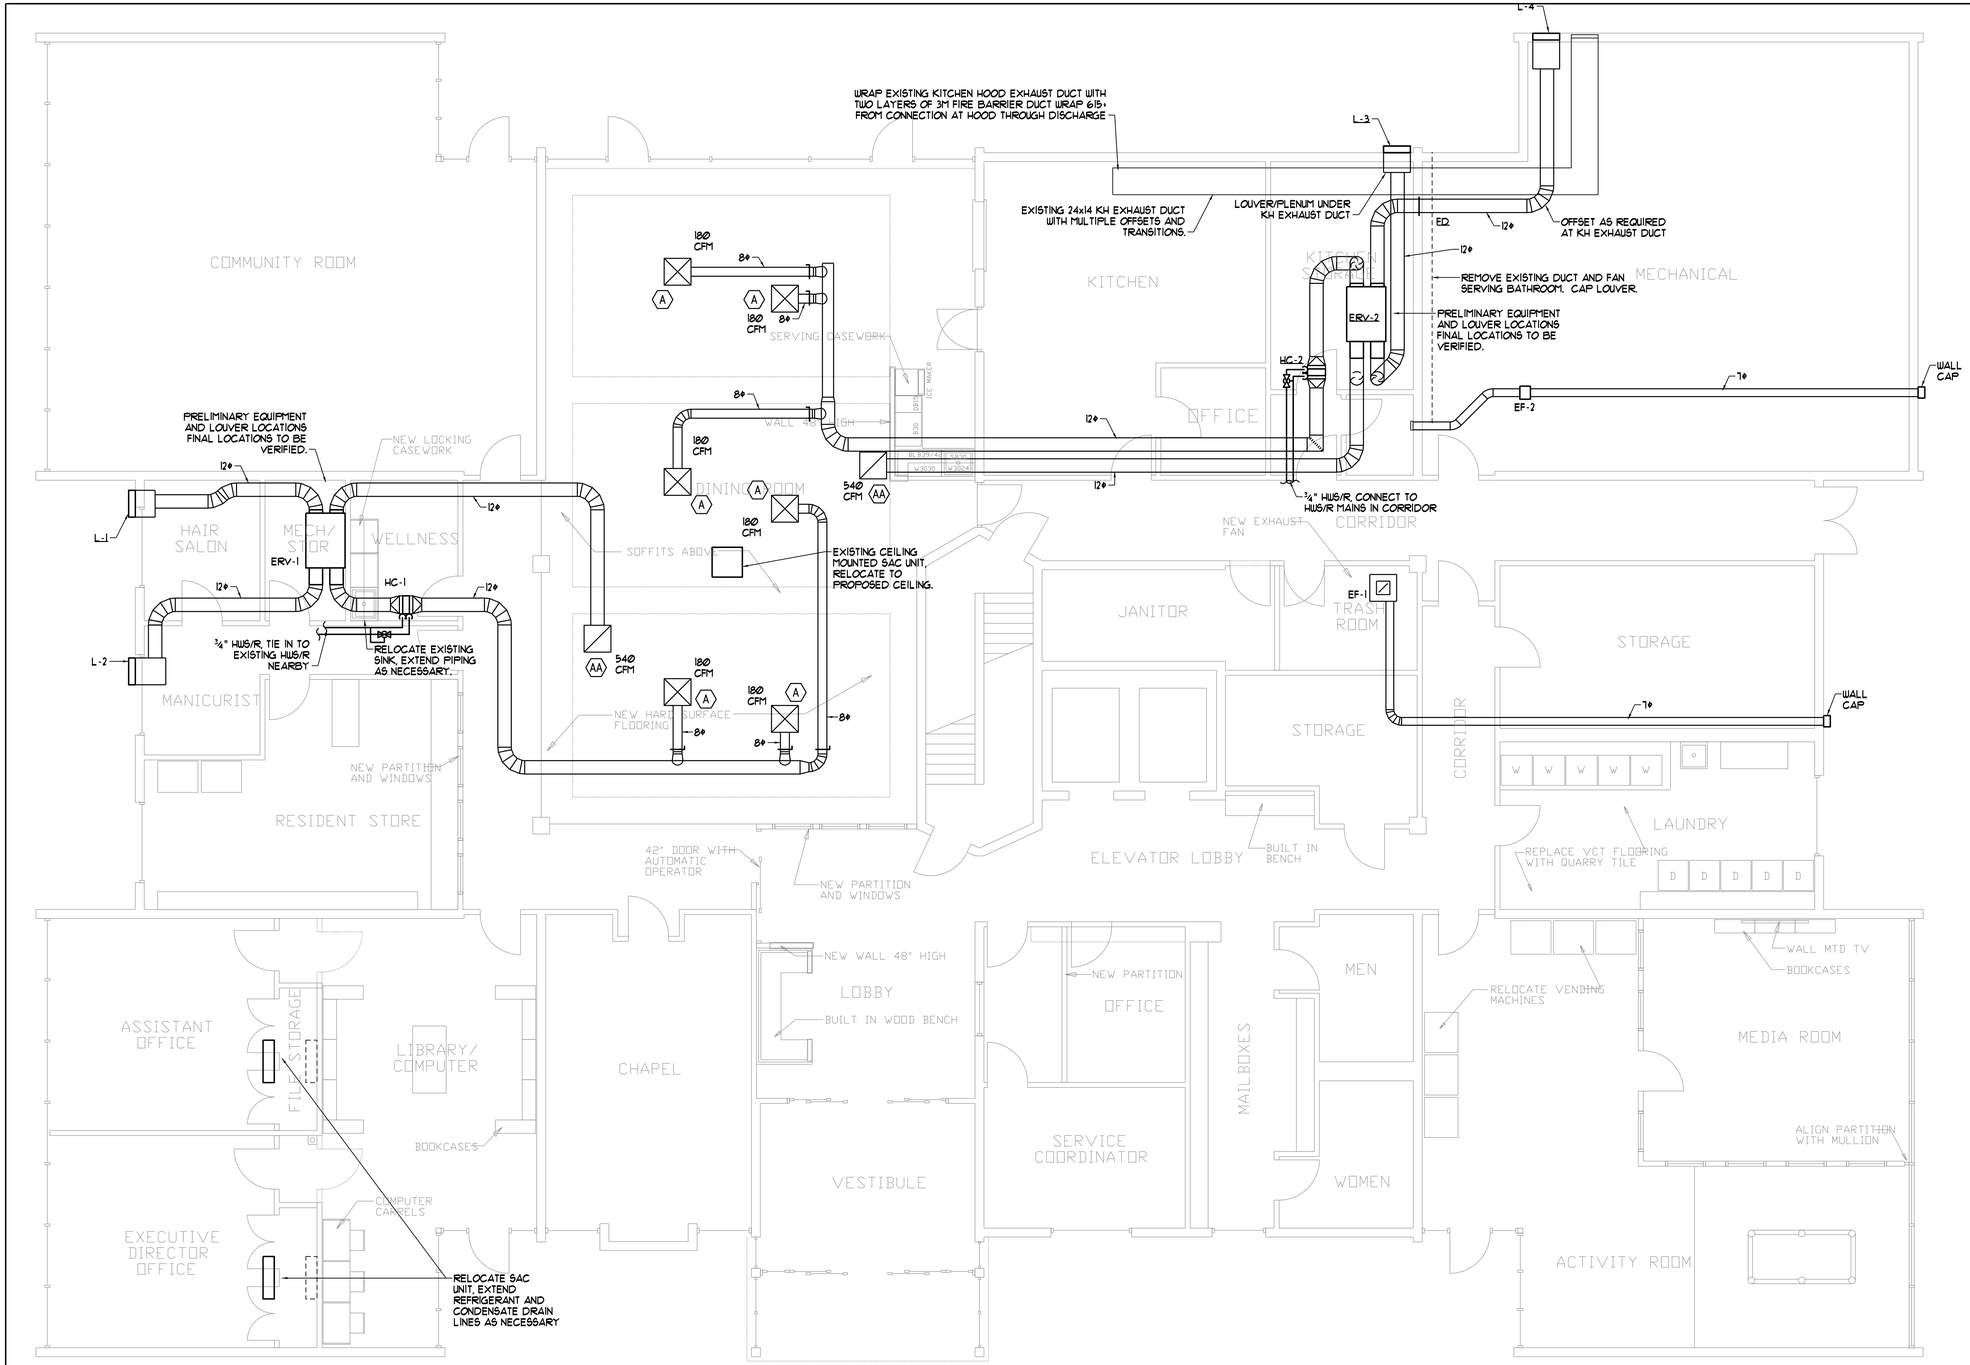

FIRST FLOOR MECHANICAL PLAN
SCALE - 3/16" = 1'-0"

RC & A
Richard Curtis & Associates
PO Box 9739-1150
Portland, ME 04104-5039
Phone: (207)797-6300
Fax: (207)797-6303
rcurtisassociates@maine.rr.com

BENNETT ENGINEERING
MECHANICAL • ELECTRICAL
(207) 865-9475

STATE OF MAINE
STEPHEN P. DOBB
No. 3807
LICENSED
PROFESSIONAL ENGINEER

Owner:
DIOCESAN BUREAU OF HOUSING
800 FOREST AVE
PORTLAND, ME

Contractor:
DICON CONSTRUICTION
510 OCEAN AVE
Portland, ME

Project:
RENOVATIONS TO DEERING PAVILION
800 FOREST AVE
PORTLAND, ME

Project No: 12404

Drawing Title:
FIRST FLOOR MECHANICAL PLAN

Scale: As Noted
Date: 1 December 2014
Revision Dates:

Drawing Number:
M1