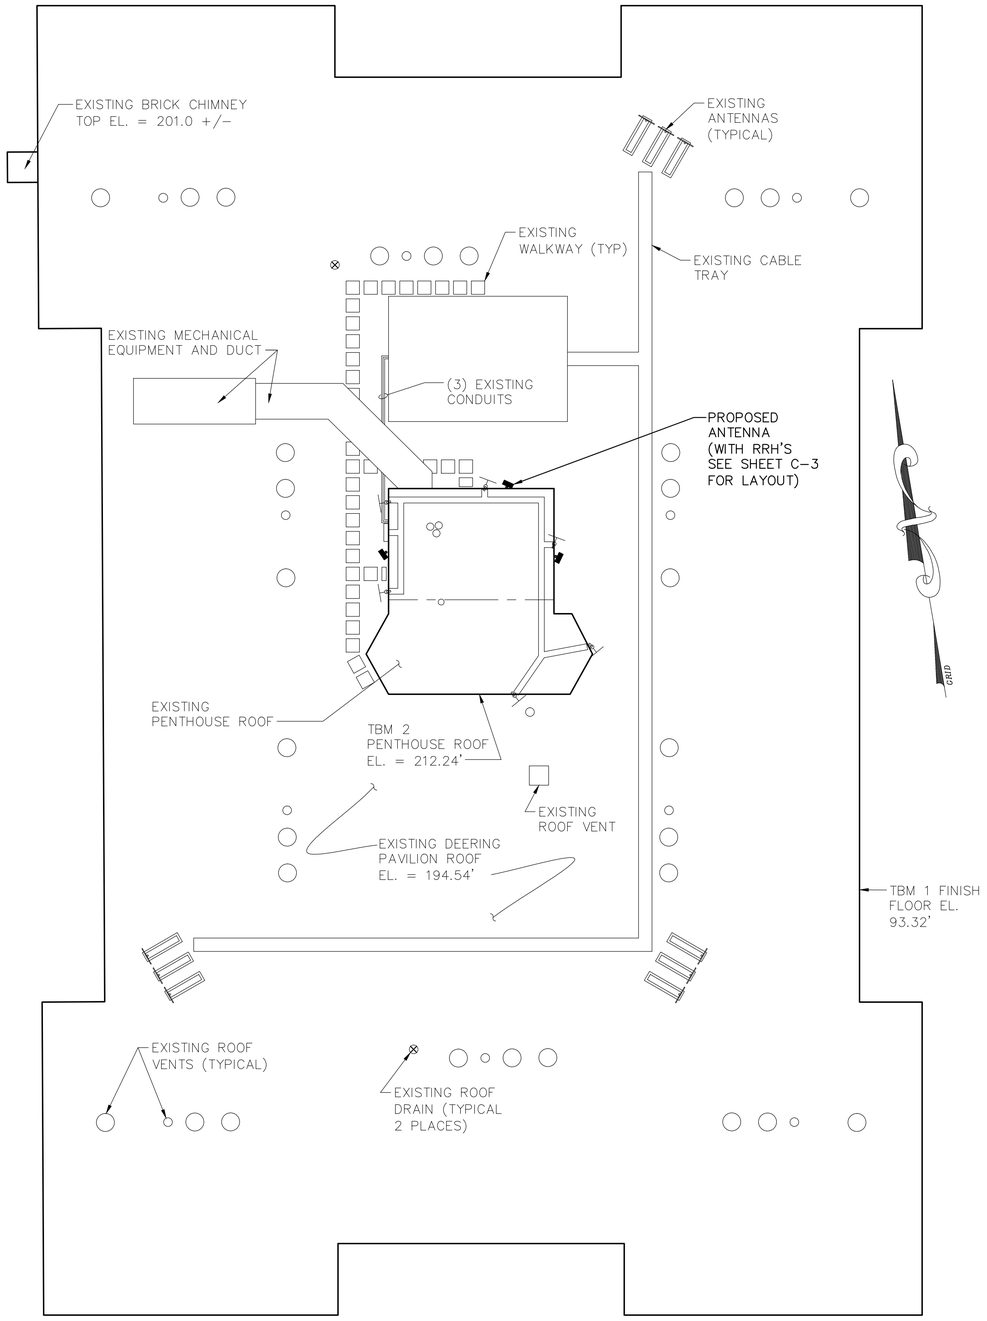

1 C-2 EXISTING ROOF PLAN

SCALE: 1/8" = 1'-0"

TILSON
245 Commercial Street Suite 203
Portland, ME 04101
P: (207) 591-6427 F: (207) 772-3427

amec
511 Congress Street Suite 200, Portland ME 04101
P: (207) 775-5401 F: (207) 772-4762 www.amec.com

APPLICANT:

redZone WIRELESS

SURVEYOR

STATE OF MAINE LICENSED PROFESSIONAL ENGINEER

FOR COMMENT

PROJECT NO: 3618158517

DRAWN BY: CBM

RELEASED BY: MSD

SUBMITTALS

0	XX/XX/15	ISSUED FOR CONSTRUCTION

DEERING PAVILION

880 FOREST AVE
PORTLAND, ME 04103

SHEET TITLE

EXISTING ROOF PLAN

SHEET NUMBER

C-2