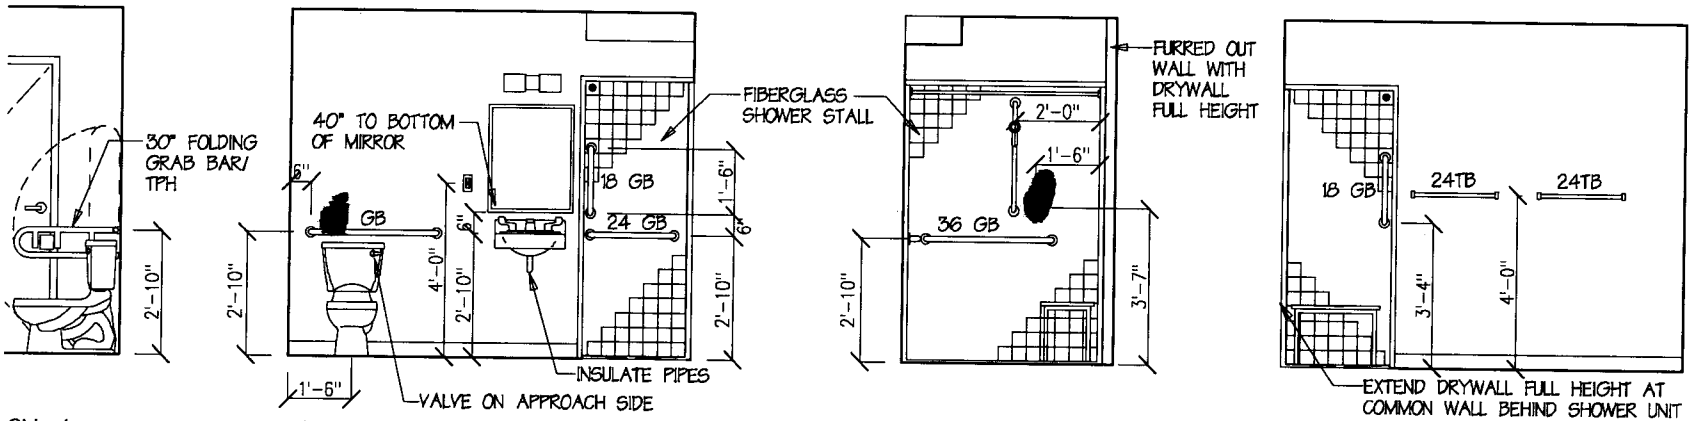

ON A

ELEVATION B

ELEVATION C

ELEVATION D

ELEVATIONS

1/4" = 1' - 0"

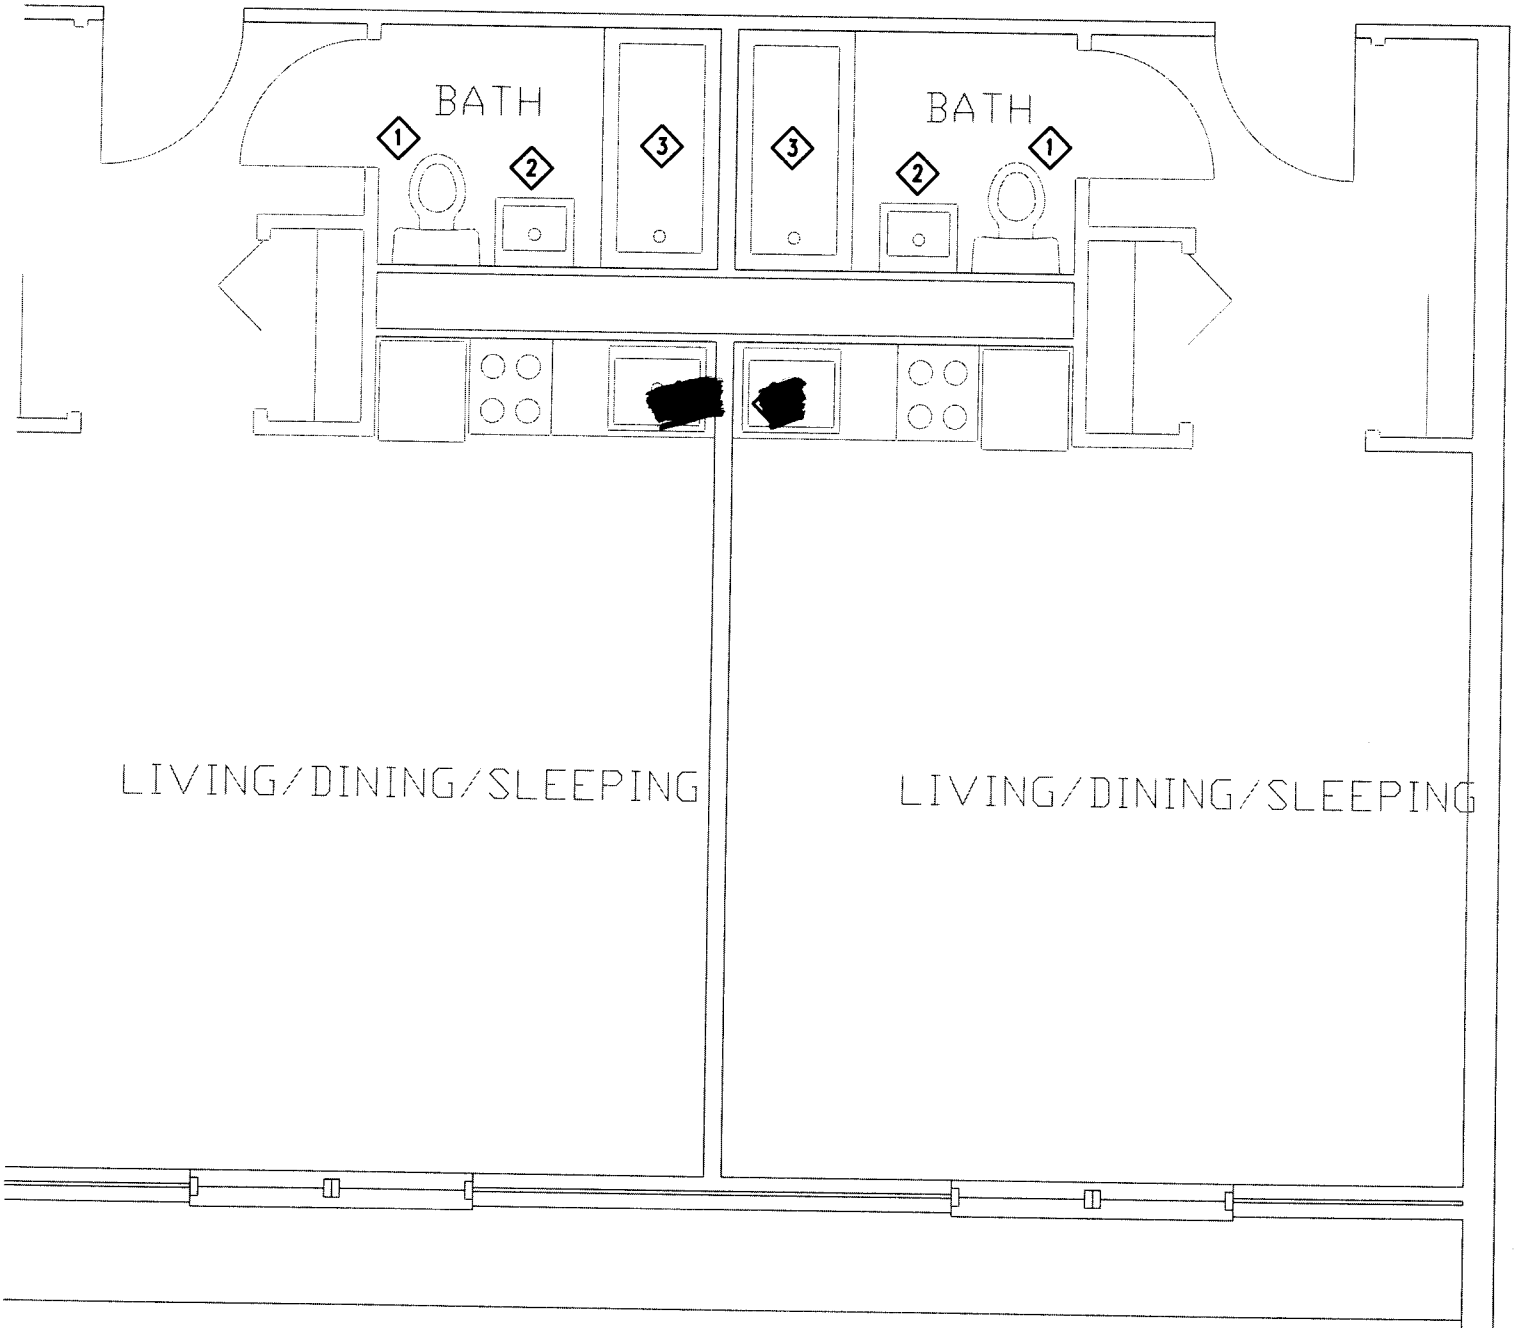

1. REMOVE TOILET, PREPARE PIPING TO BE EXTENDED T(PROPOSED TOILET LOCATI(
2. REMOVE LAVATORY, PREP/ PIPING FOR INSTALLATION (PROPOSED LAVATORY.
3. REMOVE BATHTUB, PREPAR PIPING FOR INSTALLATION OF PROPOSED SHOWER.
4. [redacted]
5. EXTEND EXISTING PIPING TO PROPOSED TOILET LOCATION.
6. CONNECT PROPOSED LAVATORY TO EXISTING PIPING.
7. MODIFY EXISTING PIPING AS REQUIRED FOR INSTALLATION OF SHOWER. NOTE - SHOWER CONTROLS SHALL BE INSTALLED ON THE BACK (LONG) WALL
8. EXTEND EXISTING PIPING TO PROPOSED SINK LOCATION.

PLUMBING FIXTURE CONNECTION SCHEDULE

TAG	DESCRIPTION	SAN	VENT	CW	HW
P-1	ADA FLOOR MOUNTED TT WC	3"	2"	1/2"	-
P-2	ADA WALL HUNG LAVATORY	2"	1-1/2"	1/2"	1/2"
P-3	ADA SHOWER	2"	1-1/2"	1/2"	1/2"

- 2" DRAIN ELBOW ABOVE FLOOR.