1 SECOND FLOOR - LIGHTING
1/4" = 1'-0"

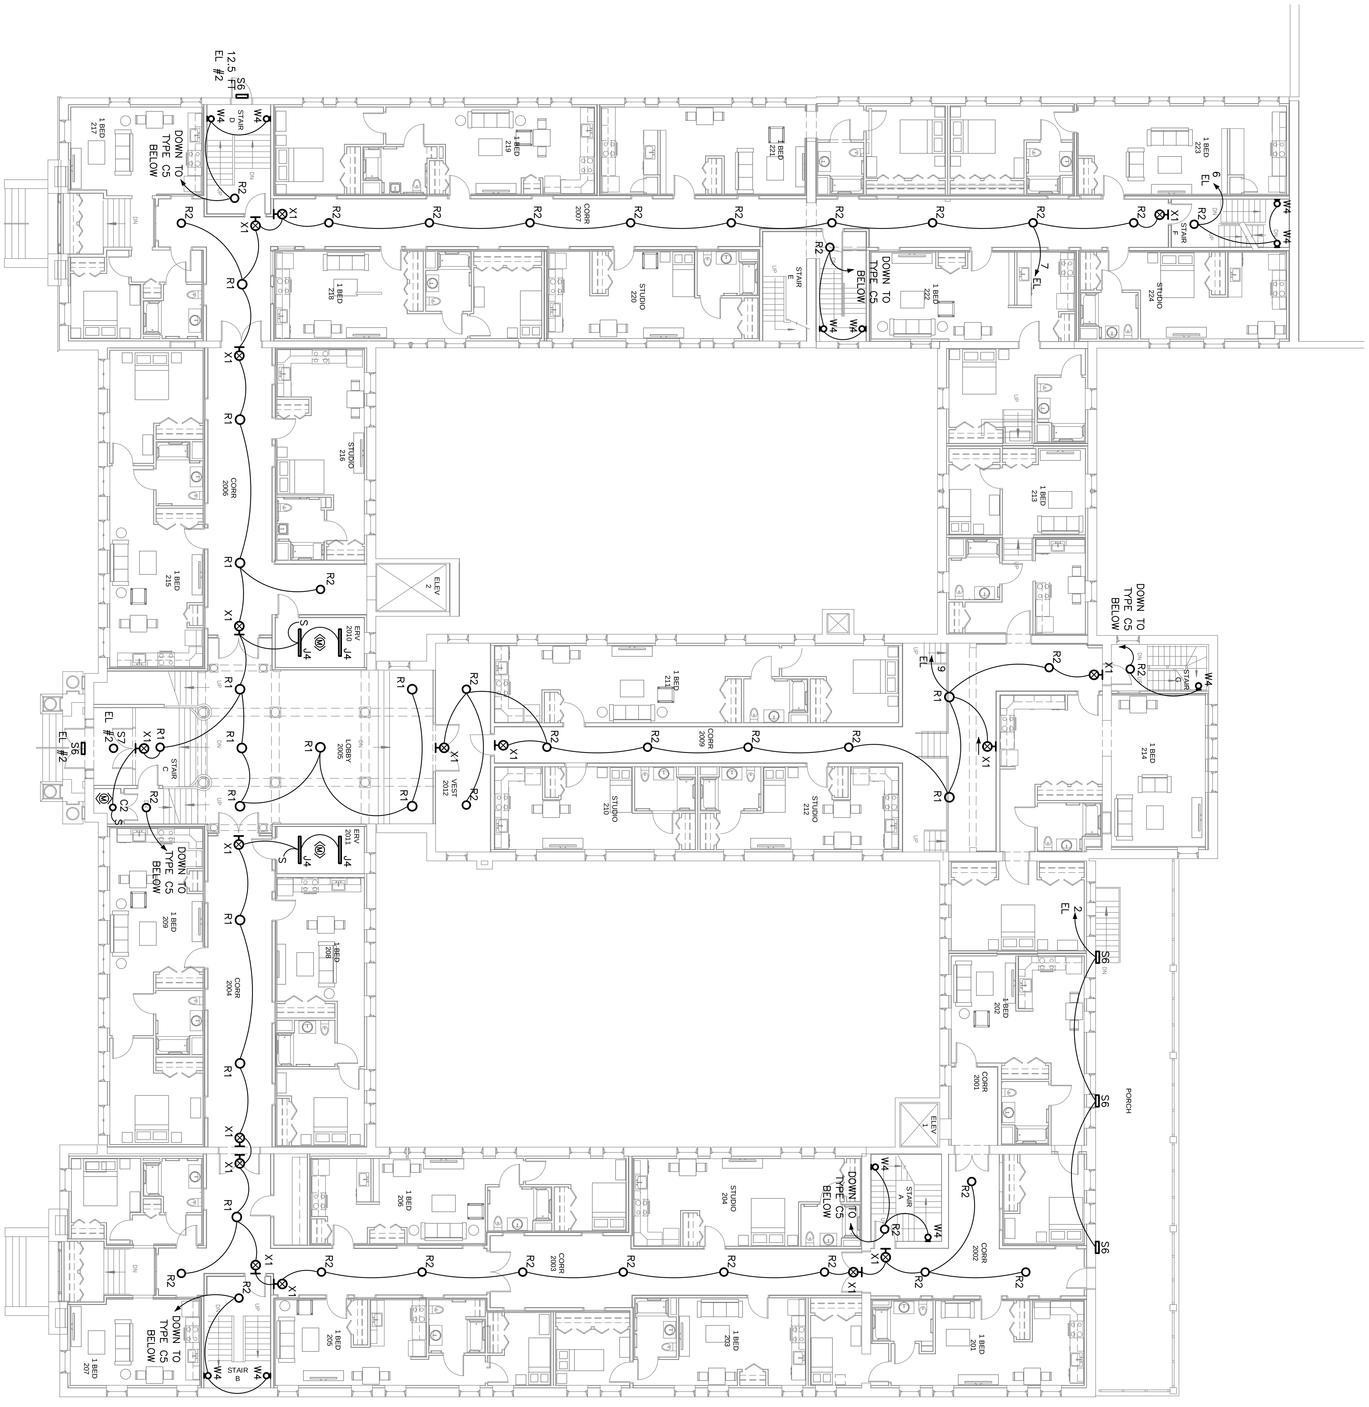

NORTH

E2.02

Date: FEB 15 2016	Scale: 3/32" = 1'-0"	Revisions: 02/15/16 MSHA 90% REVIEW	Project: MOTHERHOUSE SENIOR HOUSING 605 STEVENS AVENUE PORTLAND, MAINE 04103	Architect: ARCHETYPE architects 48 Union Wharf Portland, Maine 04101 (207) 772-6022 Fax (207) 772-4056	Consultant: Bartlett Design LIGHTING & ELECTRICAL ENGINEERING 942 WASHINGTON STREET, BATH, ME 04530 TEL (207) 443-5447 FAX (207) 443-5500	Prepared For: MOTHERHOUSE LLC	STATE OF MAINE LAWRENCE E BARTLETT No. 7928 REGISTERED PROFESSIONAL ENGINEER Lawrence E Bartlett 2/15/16

SECOND FLOOR LIGHTING