1 THIRD FLOOR - LIGHTING
1/4" = 1'-0"

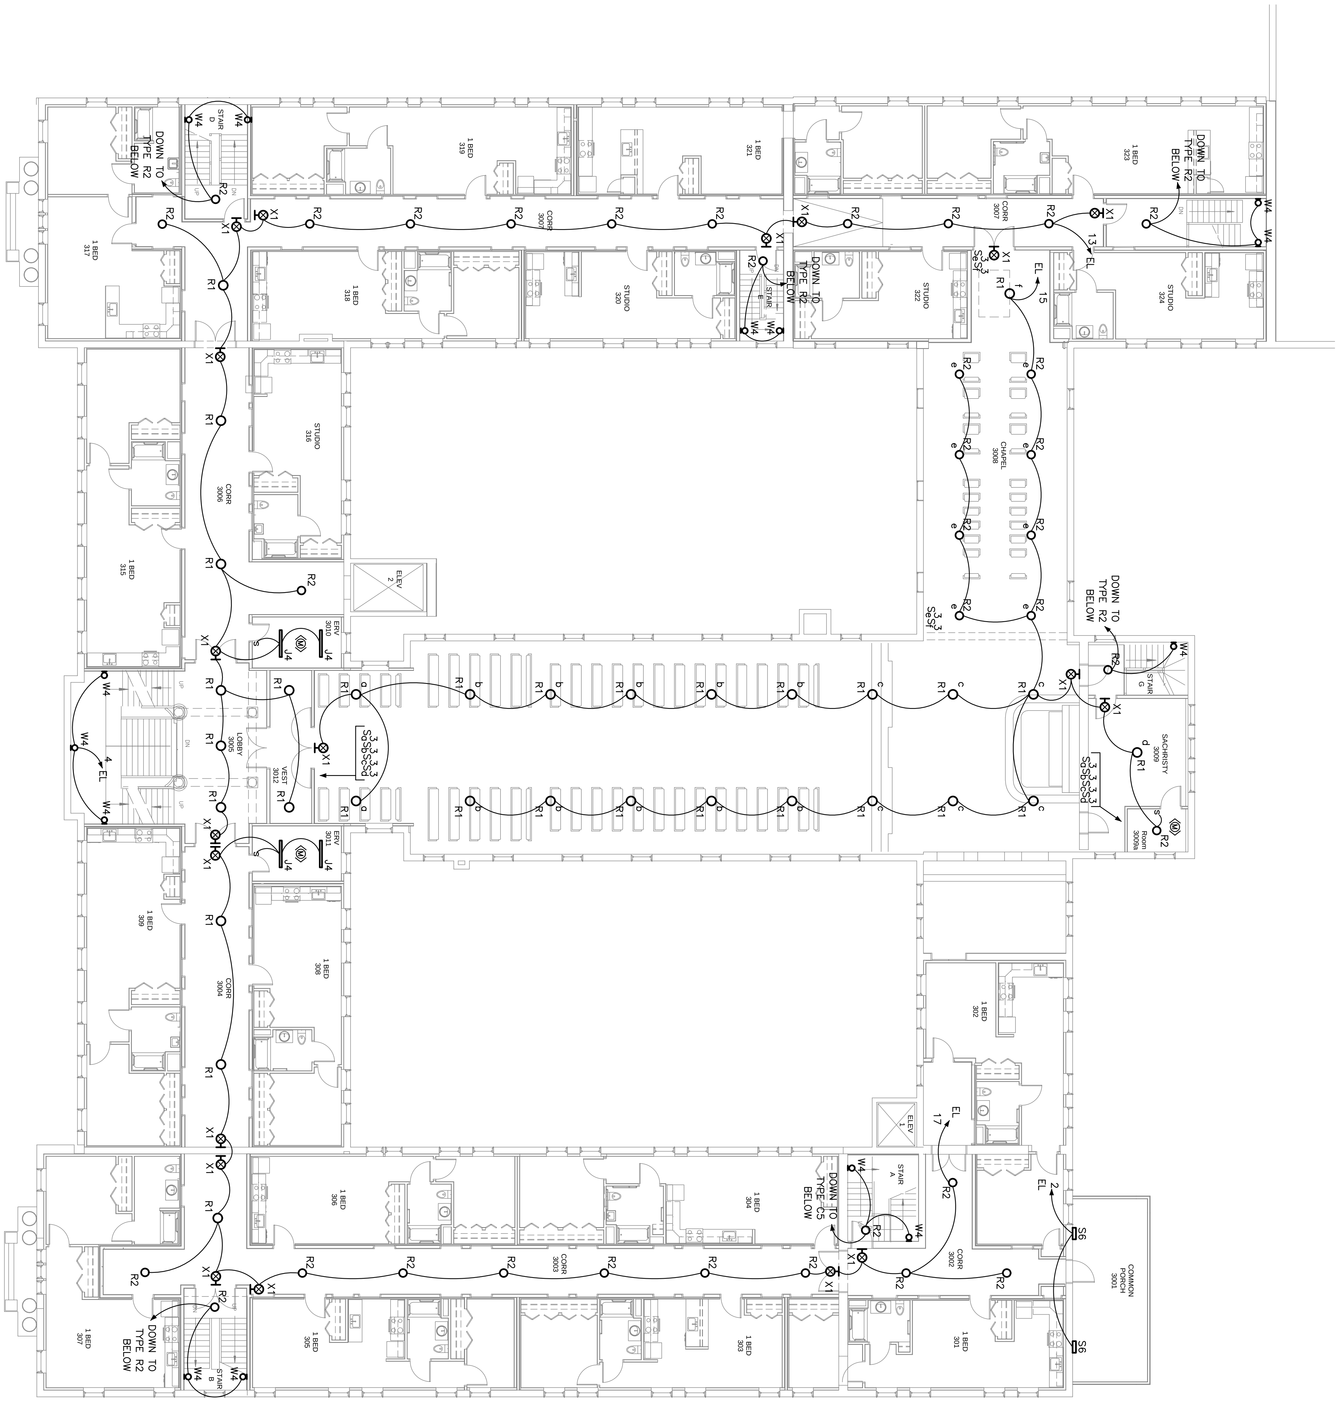

NORTH

E2.03

Date: FEB 15 2016	Scale: 3/32" = 1'-0"	Revisions: 02/15/16 MSHA 90% REVIEW	Project: MOTHERHOUSE SENIOR HOUSING, 605 STEVENS AVENUE PORTLAND, MAINE 04103	Architect: ARCHETYPE architects, 48 Union Wharf Portland, Maine 04101, (207) 772-6022 Fax (207) 772-4056	Consultant: Bartlett Design, LIGHTING & ELECTRICAL ENGINEERING, 942 WASHINGTON STREET, BATH, ME 04530, TEL (207) 443-5447 FAX (207) 443-5500	Prepared For: MOTHERHOUSE LLC	STATE OF MAINE, LAWRENCE E BARTLETT, No. 7928, REGISTERED PROFESSIONAL ENGINEER, 2/15/16
THIRD FLOOR LIGHTING							