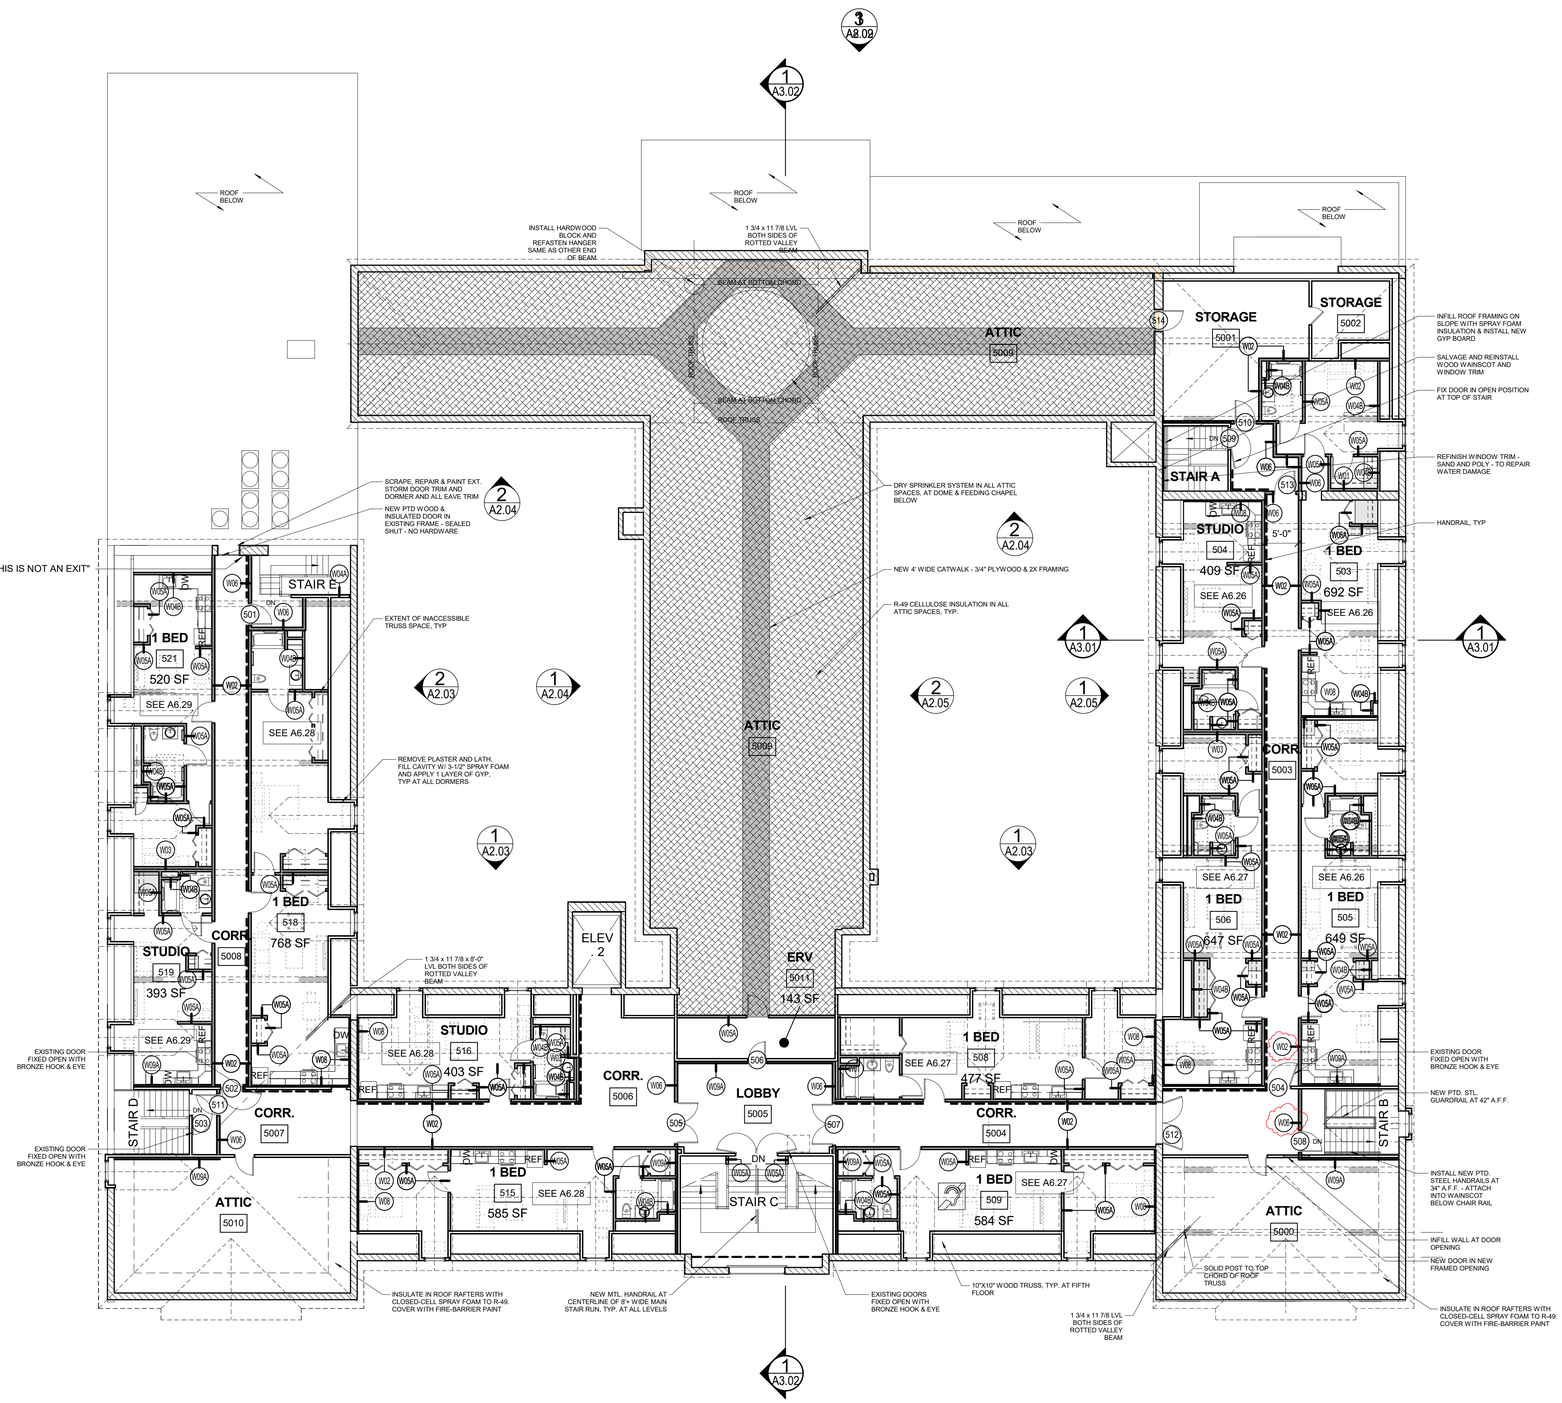

1 FIFTH FLOOR
3/32" = 1'-0"

LICENSED ARCHITECT
DAVID LLOYD
NO. 936
STATE OF MAINE

Prepared For:
MOTHERHOUSE LLC
Address
City, State

Consultant:

Architect:
ARCHETYPE architects
48 Union Wharf Portland, Maine 04101
(207) 772-6022 ARCHETYPE@ARCHETYPEPA.COM

Project:
MOTHERHOUSE SENIOR HOUSING
605 STEVENS AVENUE
PORTLAND, MAINE 04103

Revisions:
4 | 11/21/16 | Revised Wall Tags

Scale: 3/32" = 1'-0"

Date: 9 DEC 2016

FIFTH FLOOR PLAN

A1.05