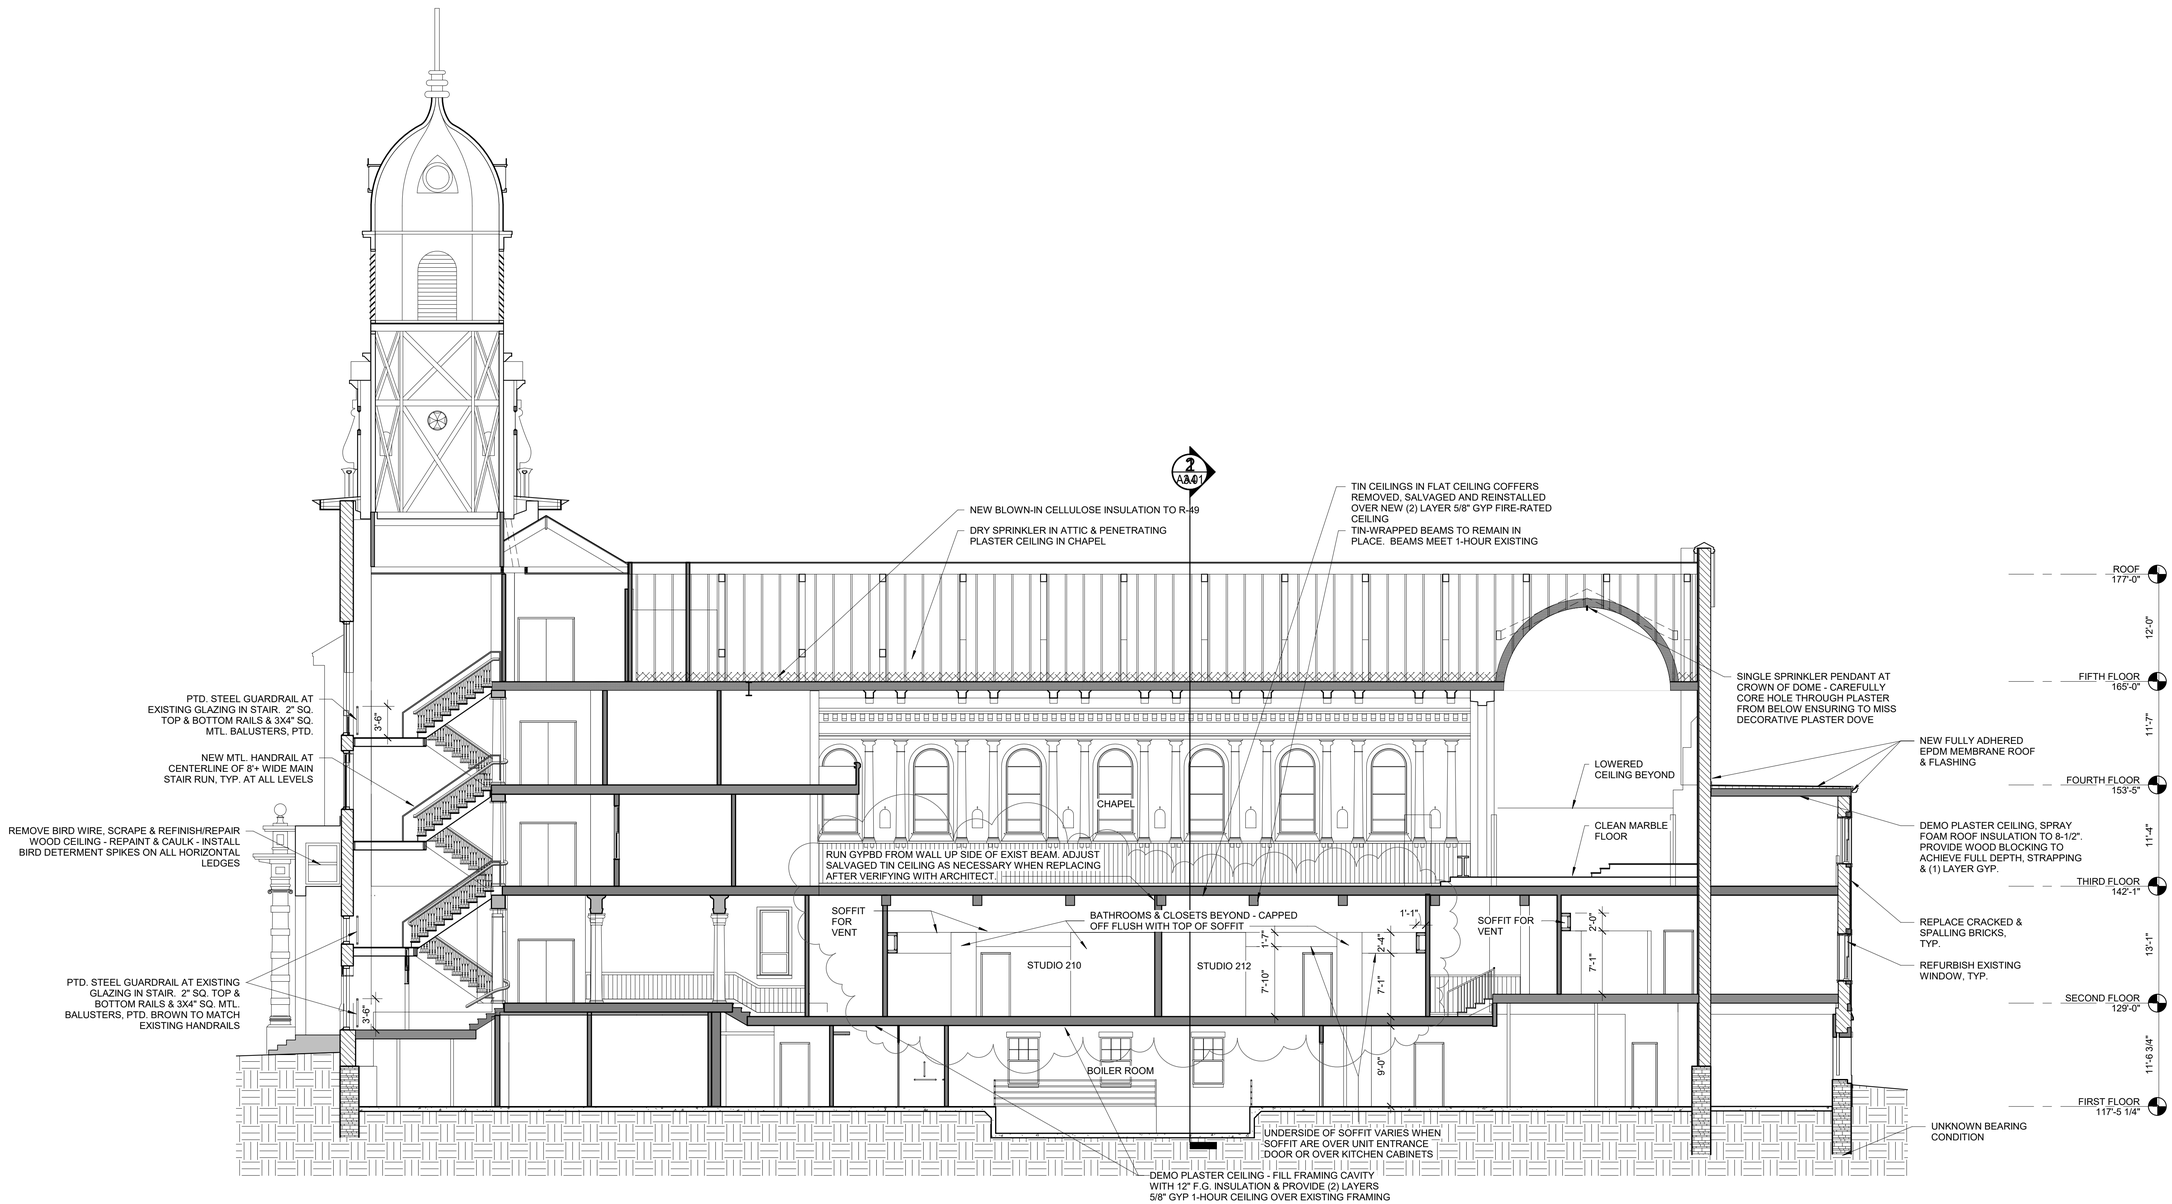

1 TRANSVERSE BUILDING SECTION
1/8" = 1'-0"

Prepared For:
MOTHERHOUSE LLC

Consultant:

Architect:
ARCHETYPE architects
48 Union Wharf Portland, Maine 04101
(207) 772-6022ARCHETYPE@ARCHETYPEPA.COM

Project:
MOTHERHOUSE SENIOR HOUSING
605 STEVENS AVENUE
PORTLAND, MAINE 04103

Revisions:

1	11/15/16	Revisions for City Permit Review

Scale: 1/8" = 1'-0"

Date: 7 APR 2016

BUILDING SECTION

A3.02