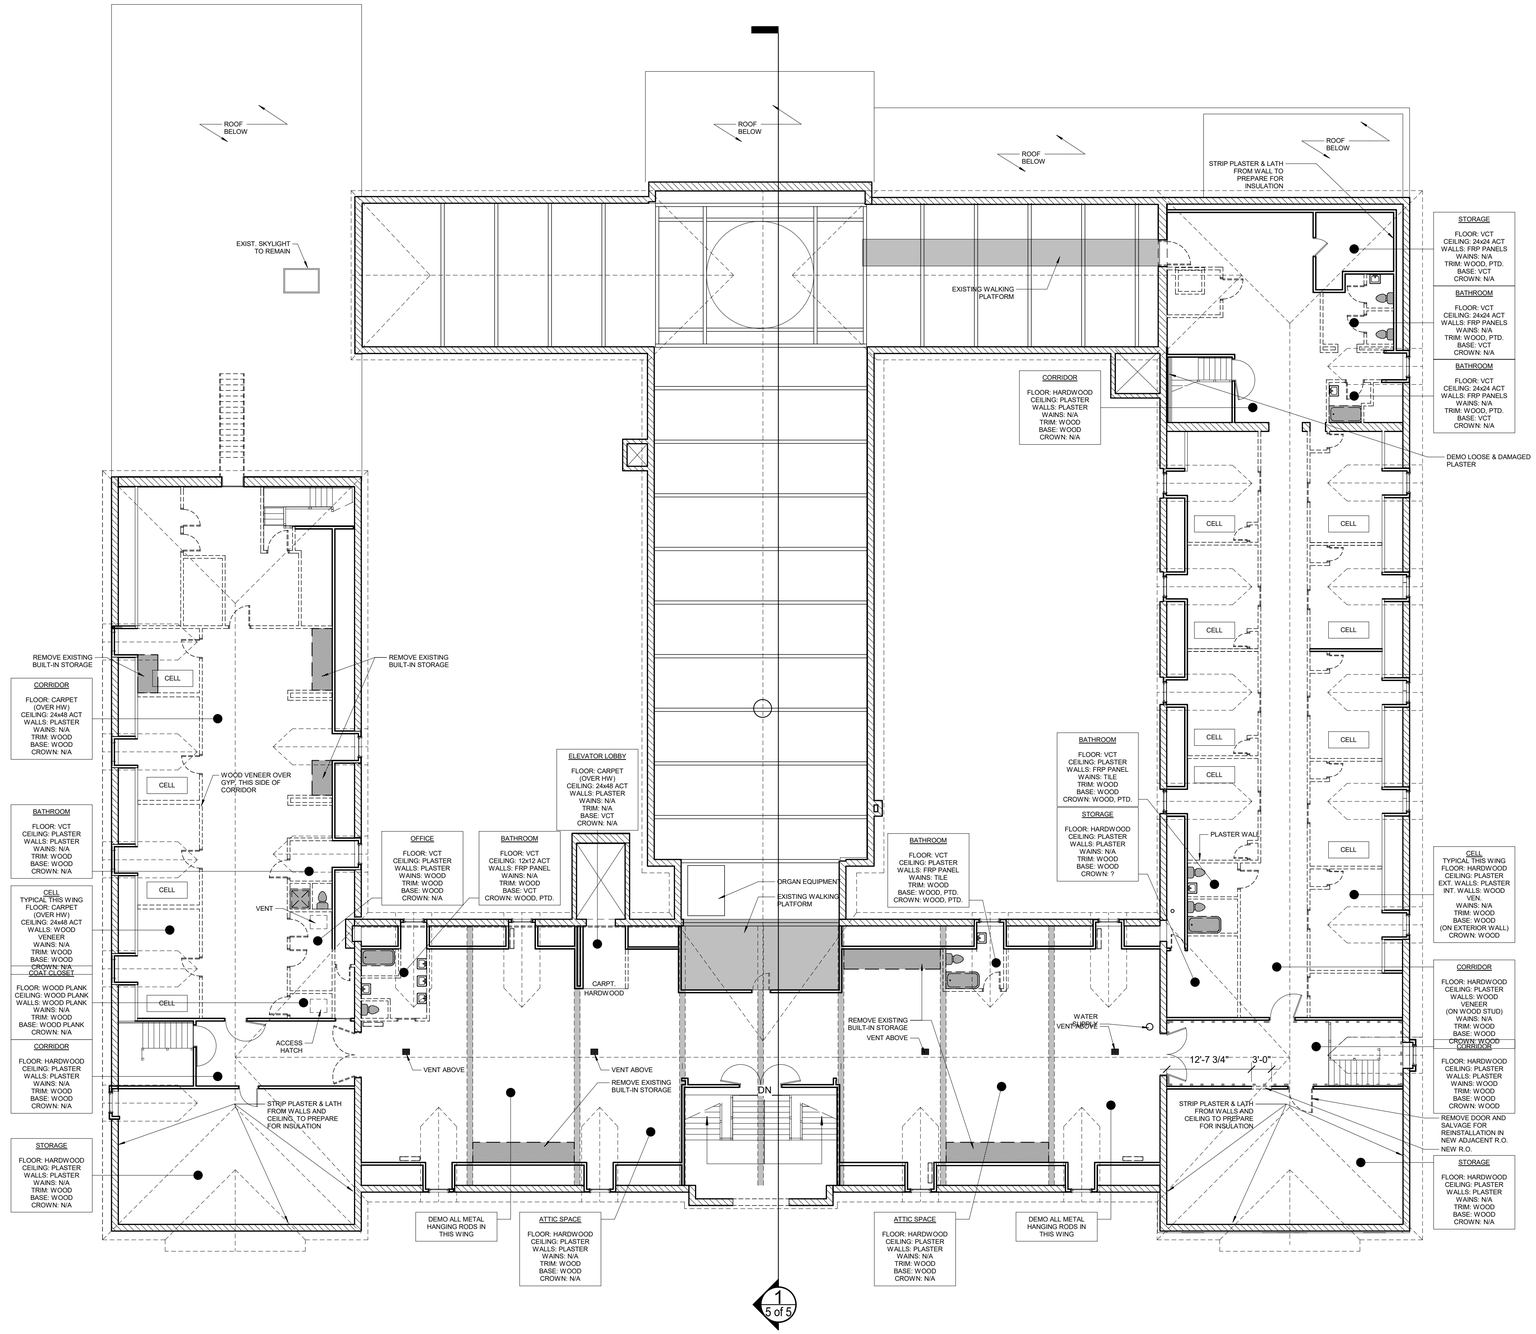

1 EXISTING FIFTH FLOOR PLAN & DEMO
3/32" = 1'-0"

Prepared For:
MOTHERHOUSE LLC

Consultant:

Architect:
ARCHETYPE architects
48 Union Wharf Portland, Maine 04101
(207) 772-6022 ARCHETYPE@ARCHETYPEPA.COM

Project:
MOTHERHOUSE SENIOR HOUSING
605 STEVENS AVENUE
PORTLAND, MAINE 04103

Revisions:

Scale: 3/32" = 1'-0"

Date: 1 MAR 2017

EXISTING FIFTH FLOOR PLAN & DEMO

A0.05