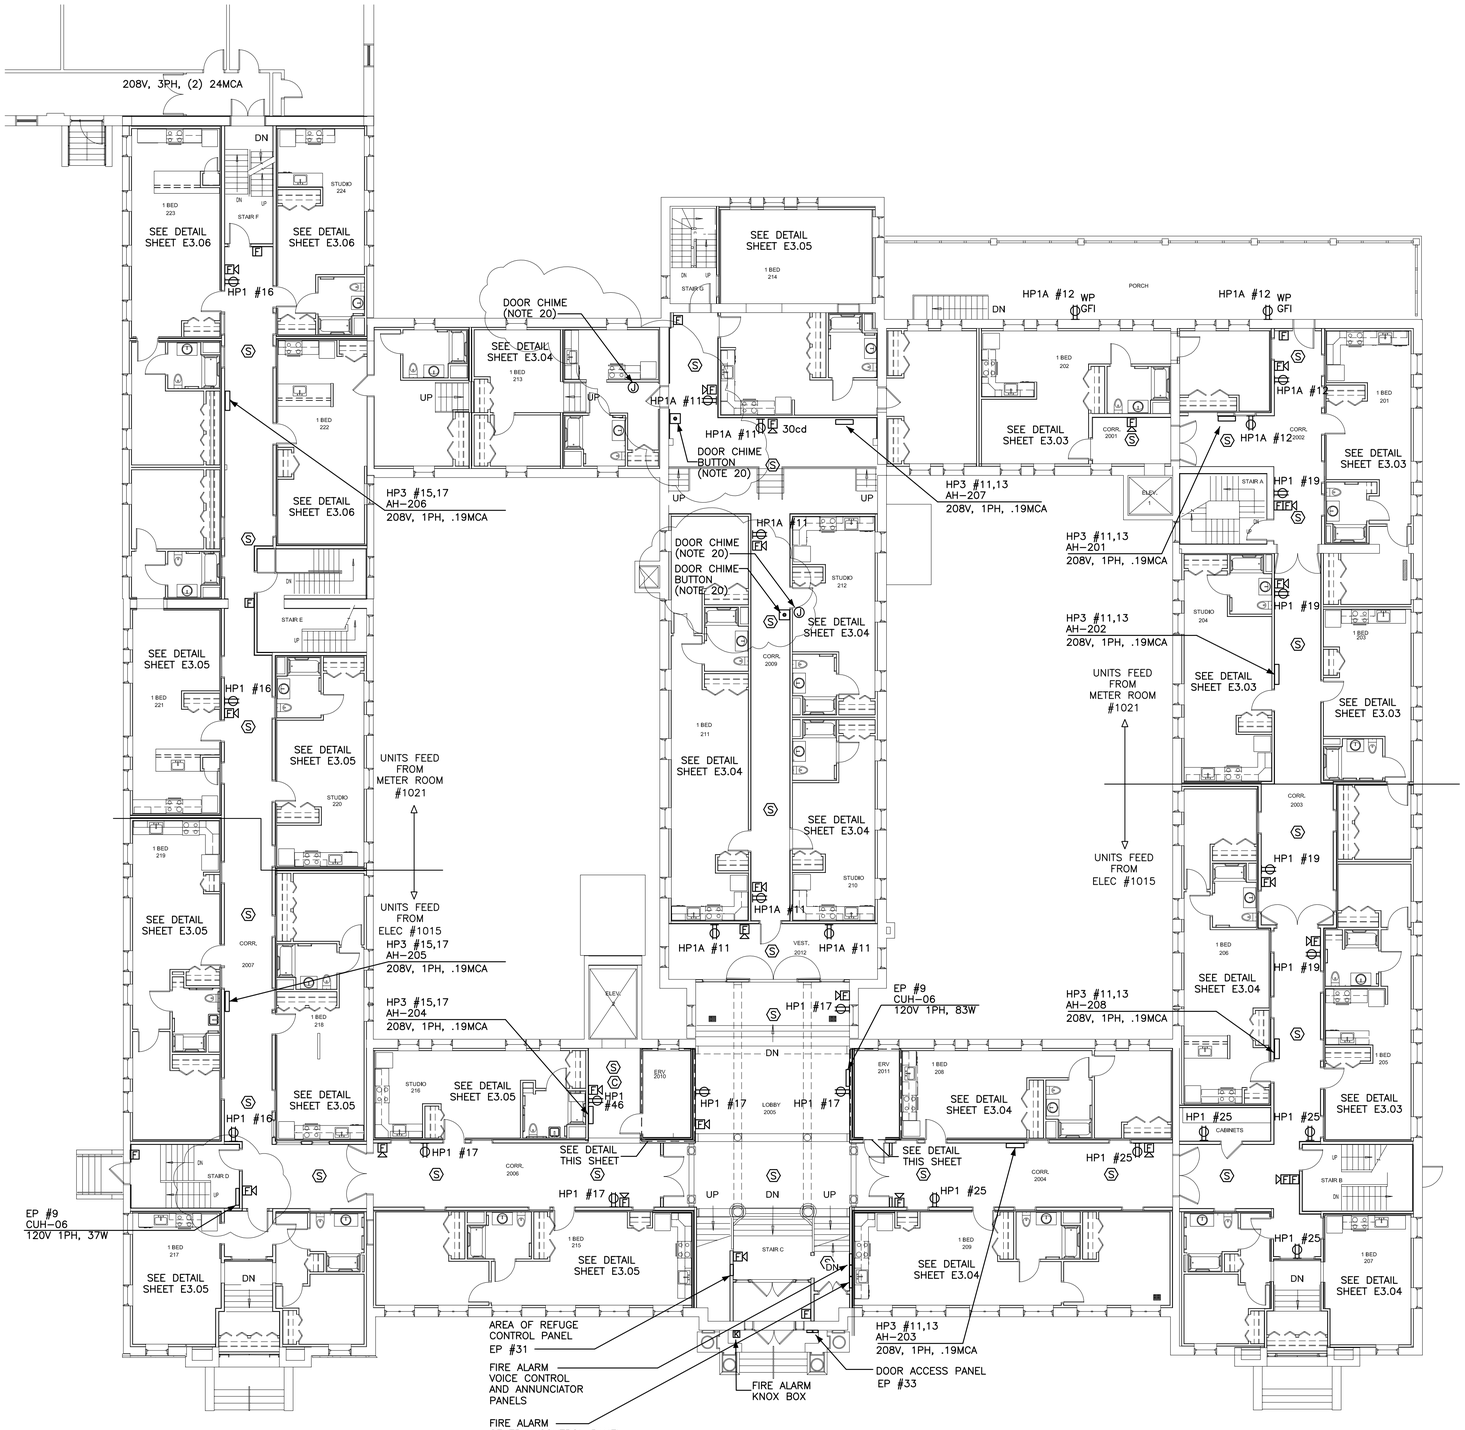

1 SECOND FLOOR - POWER
3/32" = 1'-0"

SEE SHEET E4.02 FOR PROJECT NOTES AND SYMBOL SCHEDULE

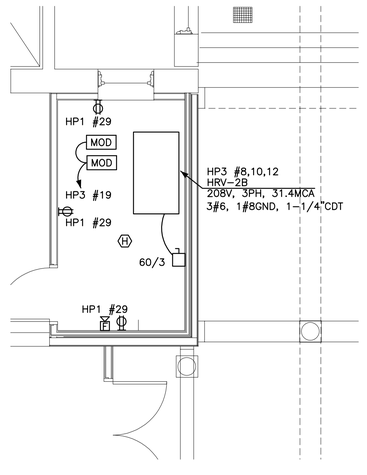

2 ERV 2010
1/4" = 1'-0"

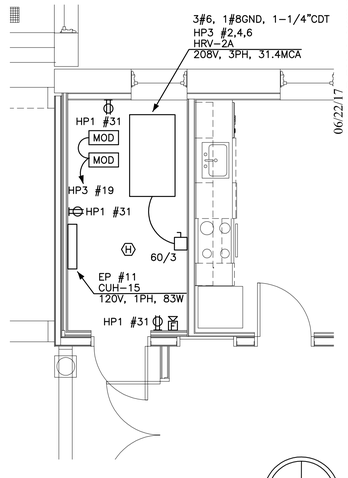

2 ERV 2011
1/4" = 1'-0"

N

06/22/17 REVISED BY MANCINI ELECTRIC

Prepared For:
MOTHERHOUSE LLC

Consultant:
Bartlett Design
LIGHTING & ELECTRICAL ENGINEERING
48 Union Wharf, Suite 1 Portland, Maine 04101
TEL (207) 443-5447 FAX (207) 443-5560

Architect:
48 Union Wharf Portland, Maine 04101
(207) 772-6022 Fax (207) 772-4056

Project:
MOTHERHOUSE SENIOR HOUSING
605 STEVENS AVENUE
PORTLAND, MAINE 04103

Revisions:
02/15/16 MSHA 90% REVIEW
06/23/16 ISSUED FOR FIRE MARSHAL REVIEW
10/07/16 FINAL BID SET
01/09/17 LIGHTING REVISIONS
03/01/17 ISSUED FOR CONSTRUCTION

Scale: 3/32" = 1'-0"

Date: FEB 15, 2016

SECOND FLOOR POWER

E1.02