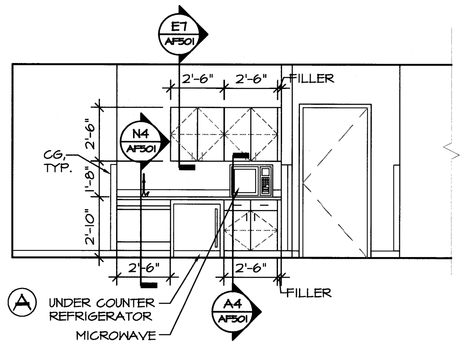

Ⓐ

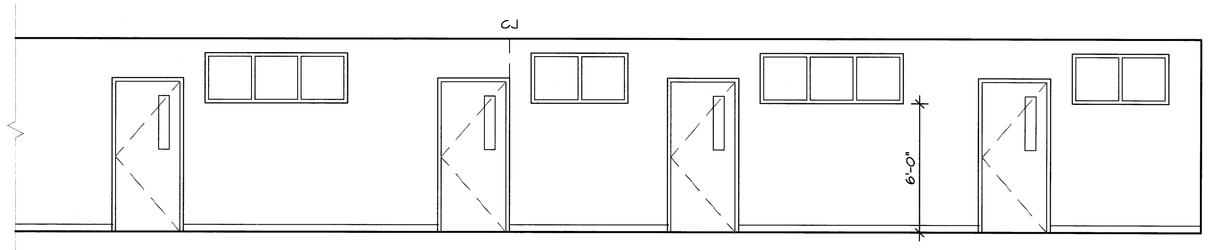

Ⓑ

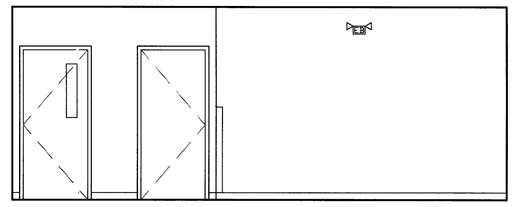

Ⓒ

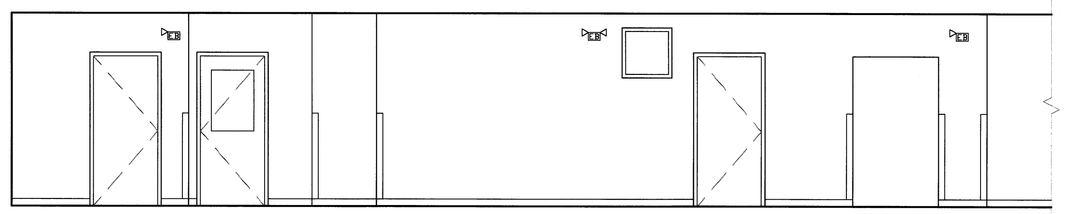

Ⓓ

JI	CORR. #123
1/4"=1'-0"	AE101-B

GENERAL INTERIOR ELEVATIONS NOTES:

1. REFER TO ARCHITECTURAL ABBREVIATIONS ON SHEET G1002 FOR ALL ABBREVIATIONS
2. REFER TO K1/AE205 FOR TYPICAL TOILET ACCESSORY LEGEND AND MOUNTING HEIGHT INFORMATION.
3. G.C. SHALL PROVIDE AND INSTALL BLOCKING STIFFENERS, BACKING PLATES AND SUPPORTING BRACKETS FOR THE PROPER INSTALLATION OF ALL CASEWORK (BOTH CONTRACTOR AND OWNER SUPPLIED) TOILET ACCESSORIES, VISUAL DISPLAY UNITS AND MISCELLANEOUS EQUIPMENT WHETHER SUCH SUPPORTS ARE SHOWN OR NOT. G.C. TO COORDINATE BLOCKING REQUIREMENTS OF OWNER SUPPLIED ITEMS WITH THE OWNER.
4. REEFER TO AE601 FOR ALL DOOR TYPES, STYLE AND FRAME STYLES.
5. ALL EQUIPMENT, CASEWORK, ETC TO BE CS/CI, U.N.O.
6. REFER TO DIVISION 6 SPECIFICATION FOR DETAILED INFORMATION RELATED TO MILLWORK WOOD CABINETS.
7. CABINETRY SHOWN TO ILLUSTRATE INTENT. IT IS THE RESPONSIBILITY OF THE SUPPLIER TO ENSURE ALL CABINET DOORS AND DRAWERS OPEN TO THEIR FULL EXTENT WITHOUT INTERFERENCE SUCH AS HARDWARE.
8. ALL FILLER PANELS AND FINISHED END PANELS TO MATCH WOOD CABINETS IN SPECIES AND FINISH.
9. "CJ" DENOTES GWB CONTROL JOINT LOCATIONS.
10. "CG" DENOTES CORNER GUARD LOCATIONS.
11. AGFIBER PANELS GRAPHICALLY INDICATE DIRECTION OF GRAIN EITHER HORIZONTALLY OR

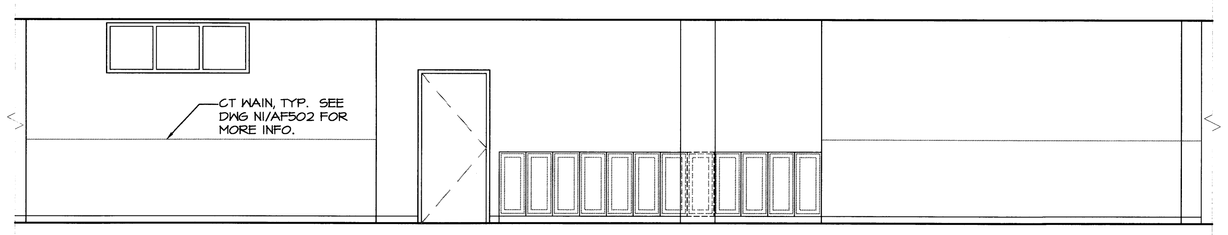

Ⓐ

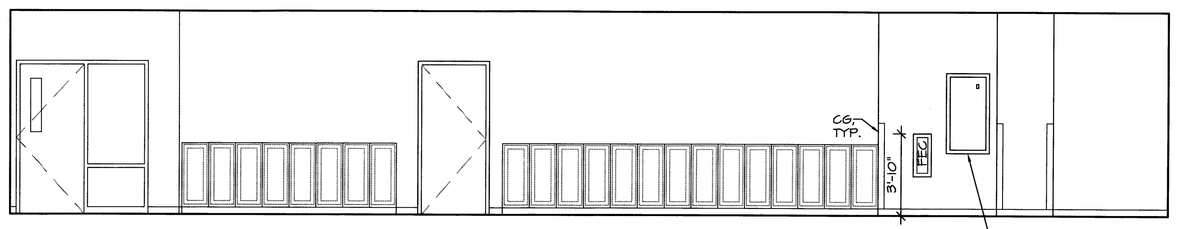

Ⓑ

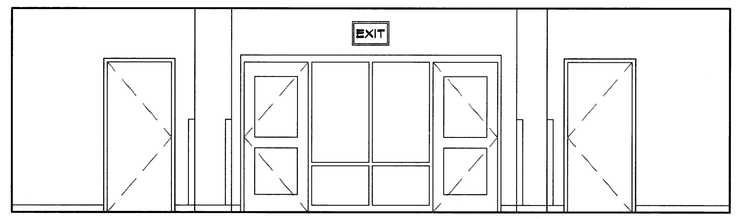

Ⓒ

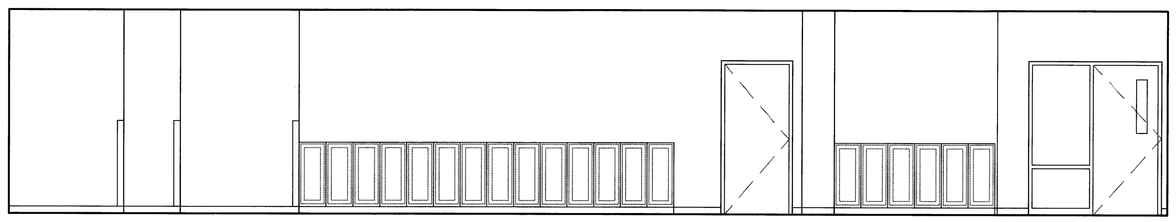

Ⓓ

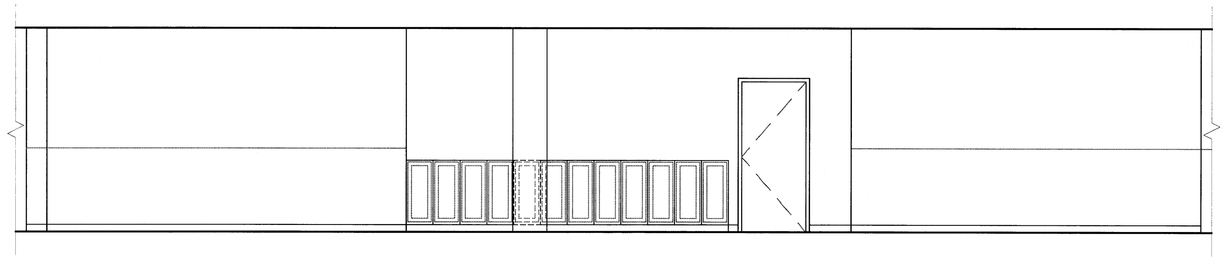

Ⓔ

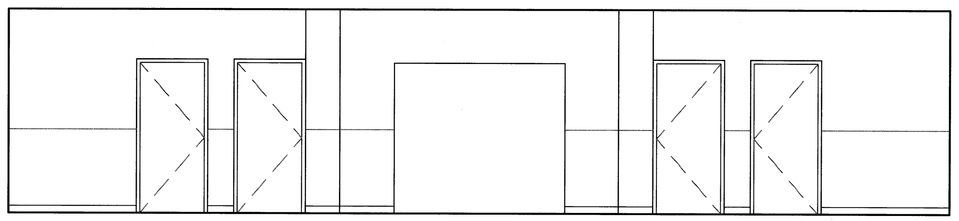

Ⓕ

AI	CORR. #214
1/4"=1'-0"	--

REV.	DESCRIPTION	DATE
--	--	--
--	--	--
--	--	--
0	----	00.00.00

PERMIT APPLICATION SUBMISSION 3-18-09

CURRENT ISSUE STATUS:

LICENSED ARCHITECT
MICHAEL E. JOHANNING
No. 9867
STATE OF MAINE
3.18.09

WBRC
ARCHITECTS · ENGINEERS
WWW.WBRCAE.COM
BANGOR, MAINE 207-947-4321
PORTLAND, MAINE 207-828-4321
SARASOTA, FLORIDA 941-316-1727

OCEAN AVENUE ELEMENTARY SCHOOL
PORTLAND, ME

PROJECT:

INTERIOR ELEVATIONS

SHEET TITLE:

WBRC CAD FILE:	331610-AE219
PROJECT No.	331610
SCALE:	AS NOTED
PROJECT MANAGER:	MEJ
DRAWN BY:	RAD
CHECKED BY:	MEJ

GRAPHIC SCALE: 0" 1"

SHEET No. AE219

© COPYRIGHT 2009 WBRC

3/18/2009 2:54 PM I:\3301-3400\331610 OCEAN AVE. ELEMENTARY SCHOOL - SD TO CAD\DWGS\OCEAN AVENUE ELEMENTARY SCHOOL\OCEAN AVENUE ELEMENTARY SCHOOL_SHEETS\331610-AE219 INTERIOR ELEVATIONS.DWG MARK.STILLMAN