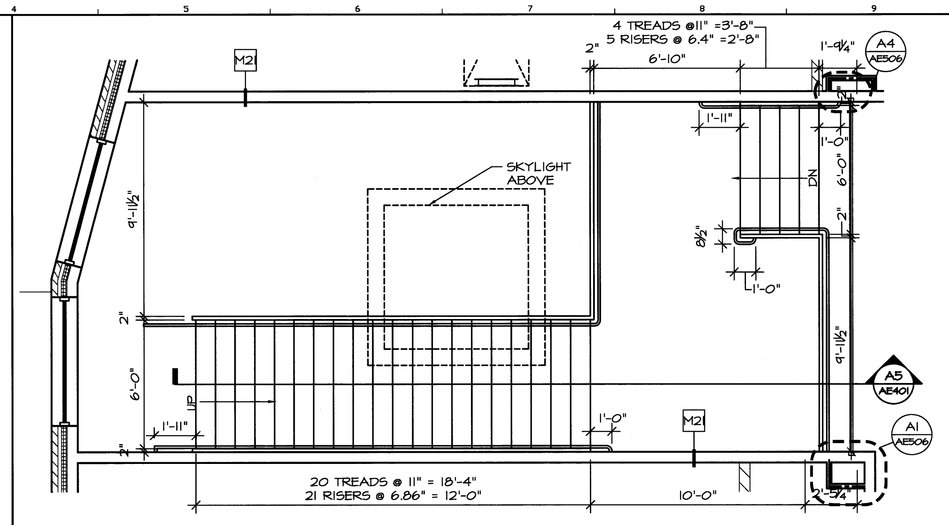

N4	STAIR #118A - SECOND FLOOR
1/4"=1'-0"	AE102-B

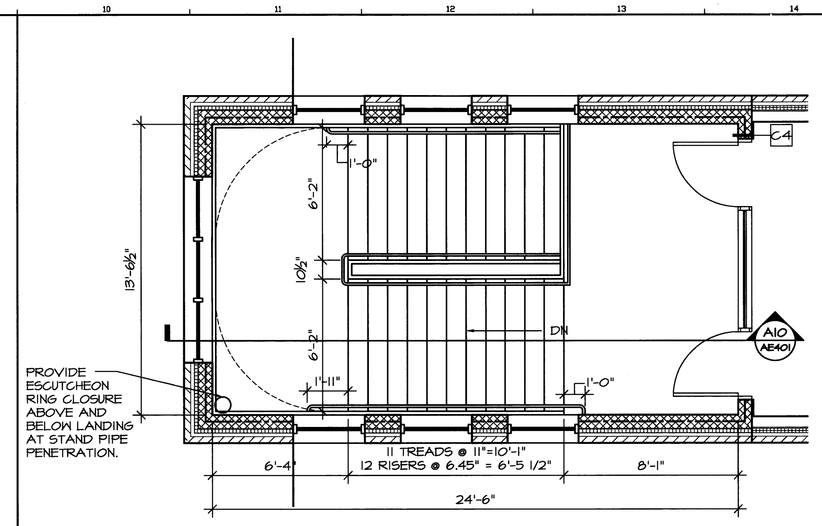

N10	STAIR #209 - SECOND FLOOR
1/4"=1'-0"	AE102-B

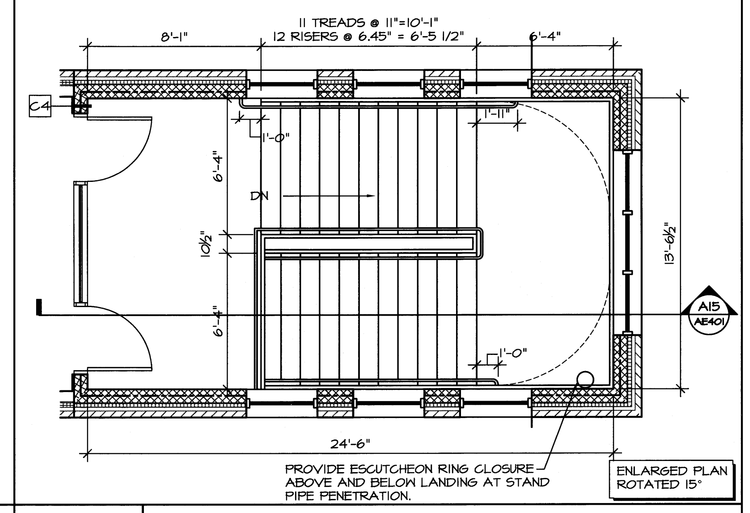

N15	STAIR #219 - SECOND FLOOR
1/4"=1'-0"	AE102-C

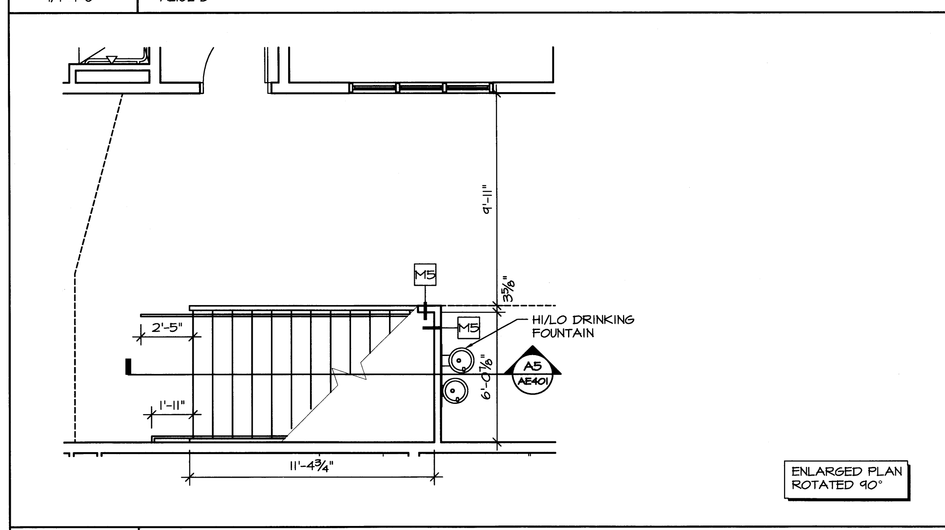

J4	STAIR #118A - FIRST FLOOR
1/4"=1'-0"	AE101-B

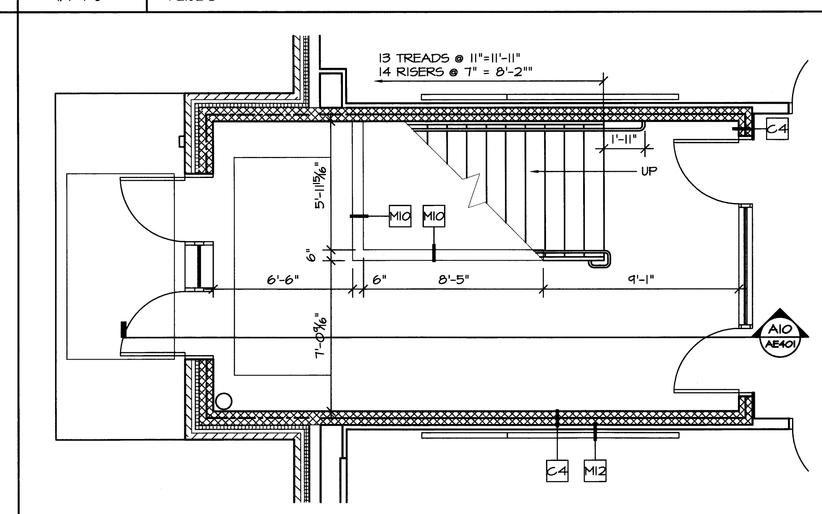

J10	STAIR #142 - FIRST FLOOR
1/4"=1'-0"	AE101-B

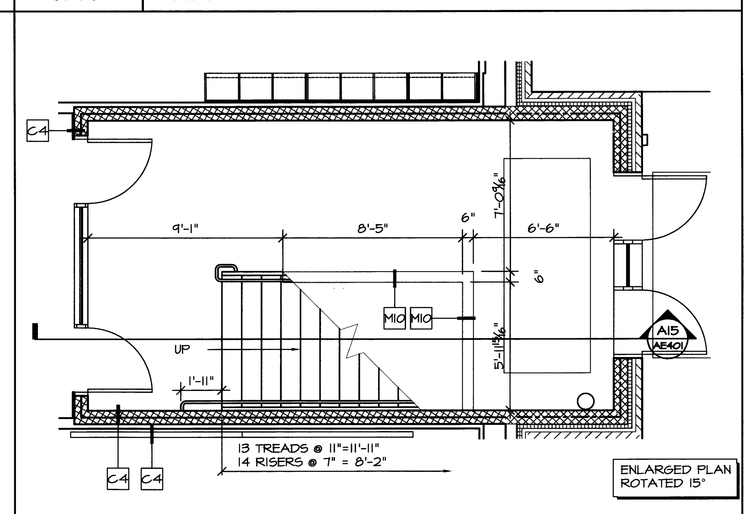

J15	STAIR #156 - FIRST FLOOR
1/4"=1'-0"	AE101-C

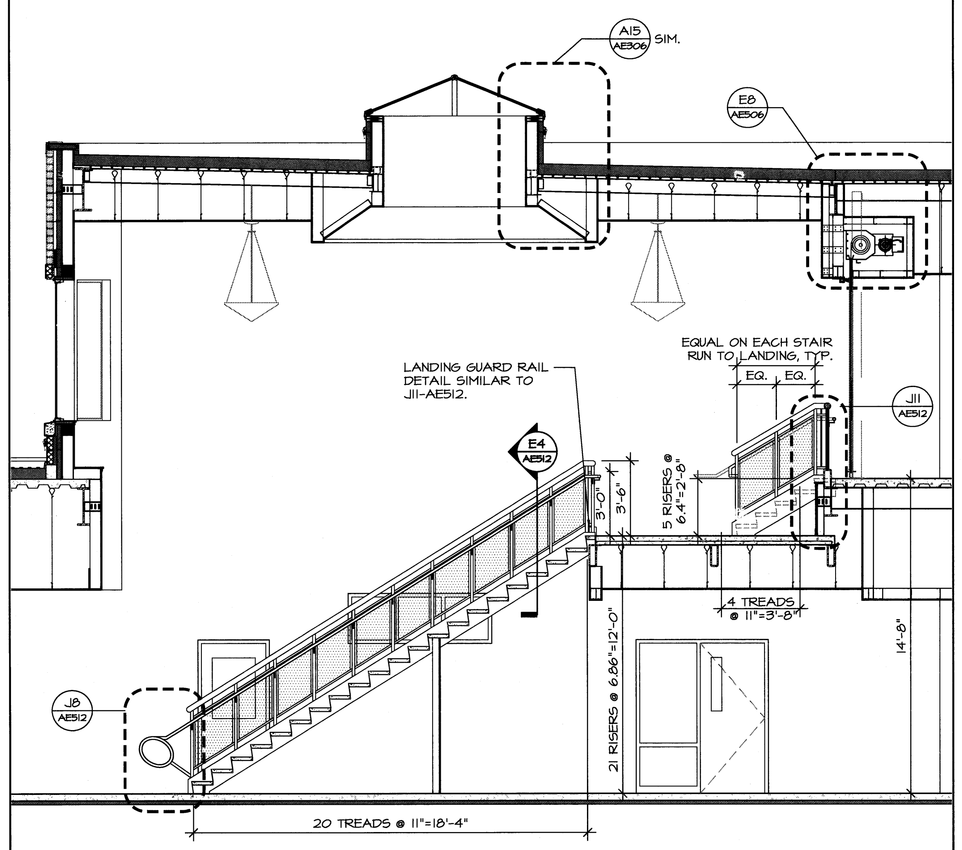

A1	--
--	--

A5	STAIR SECTION @ STAIR 118A
1/4"=1'-0"	--

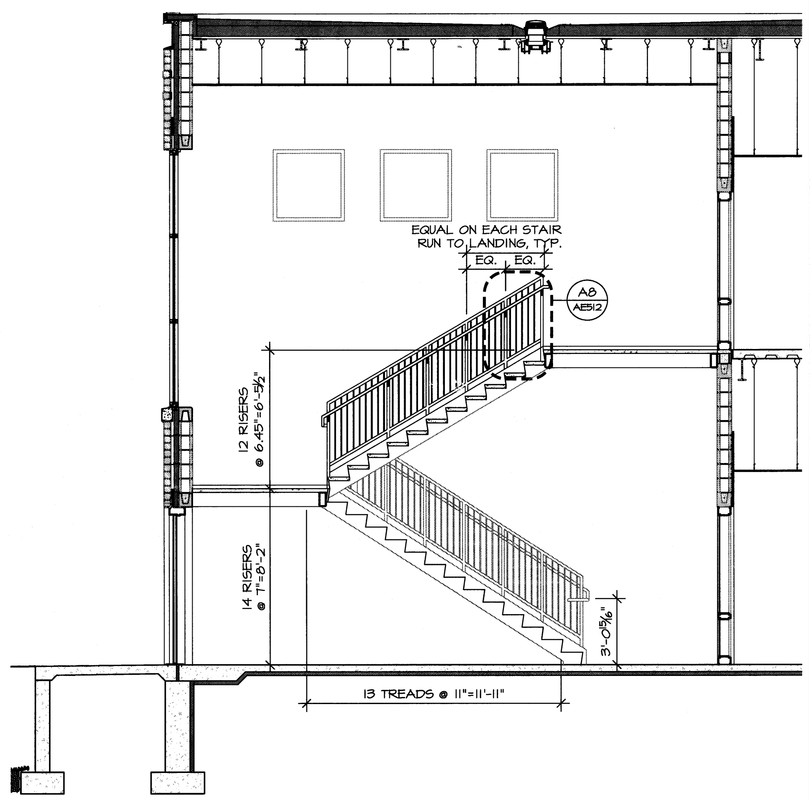

A10	STAIR SECTION @ STAIR 142 & STAIR 209
1/4"=1'-0"	--

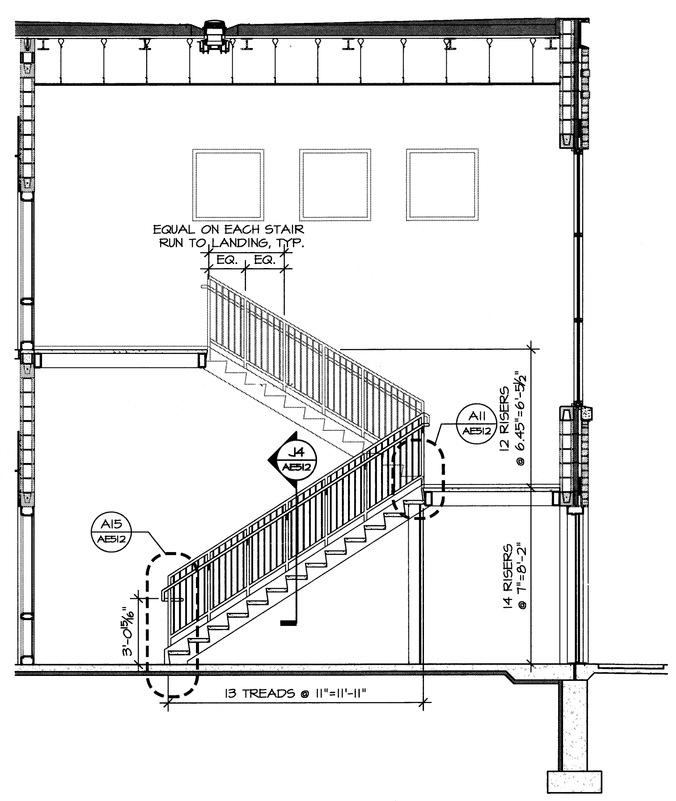

A15	SECTION @ STAIR 156 & STAIR 219
1/4"=1'-0"	AE301

REV.	DESCRIPTION	DATE
--	--	--
--	--	--
--	--	--
0	----	00.00.00

PERMIT APPLICATION SUBMISSION 3-18-09

CURRENT ISSUE STATUS:

LICENSED ARCHITECT MICHAEL E. JOHANNING No. 2067 STATE OF MAINE

3-18-09

WBRC ARCHITECTS · ENGINEERS
WWW.WBRCA.COM
BANGOR, MAINE 207-947-4511
PORTLAND, MAINE 207-828-1151
SARASOTA, FLORIDA 941-955-0727

PROJECT: OCEAN AVENUE ELEMENTARY SCHOOL, PORTLAND, ME

SHEET TITLE: ENLARGED FLOOR PLANS

WBRC CAD FILE:	331610-AE401
PROJECT No.	331610
SCALE:	AS NOTED
PROJECT MANAGER:	MEJ
DRAWN BY:	KMM
CHECKED BY:	MEJ
GRAPHIC SCALE:	0" 1"
SHEET No.	AE401

© COPYRIGHT 2009 WBRC

3/18/2009 3:04 PM I:\3301-3400\331610 OCEAN AVE. ELEMENTARY SCHOOL - SD TO CAD\NEW\OCEAN AVENUE ELEMENTARY SCHOOL\OCEAN AVENUE ELEMENTARY SCHOOL\SHEET\331610-AE401 ENLARGED FLOOR PLANS.DWG MARK:STILLMAN