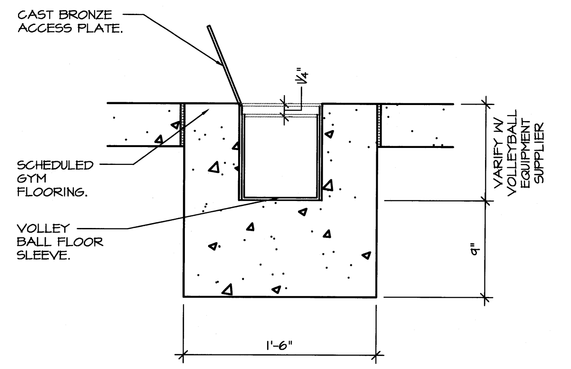

N1	--	N4	--	N8	--	N11	--
--	--	--	--	--	--	--	--

N15	VOLLEY BALL NET SLEEVE.
1 1/2"=1'-0"	AE404

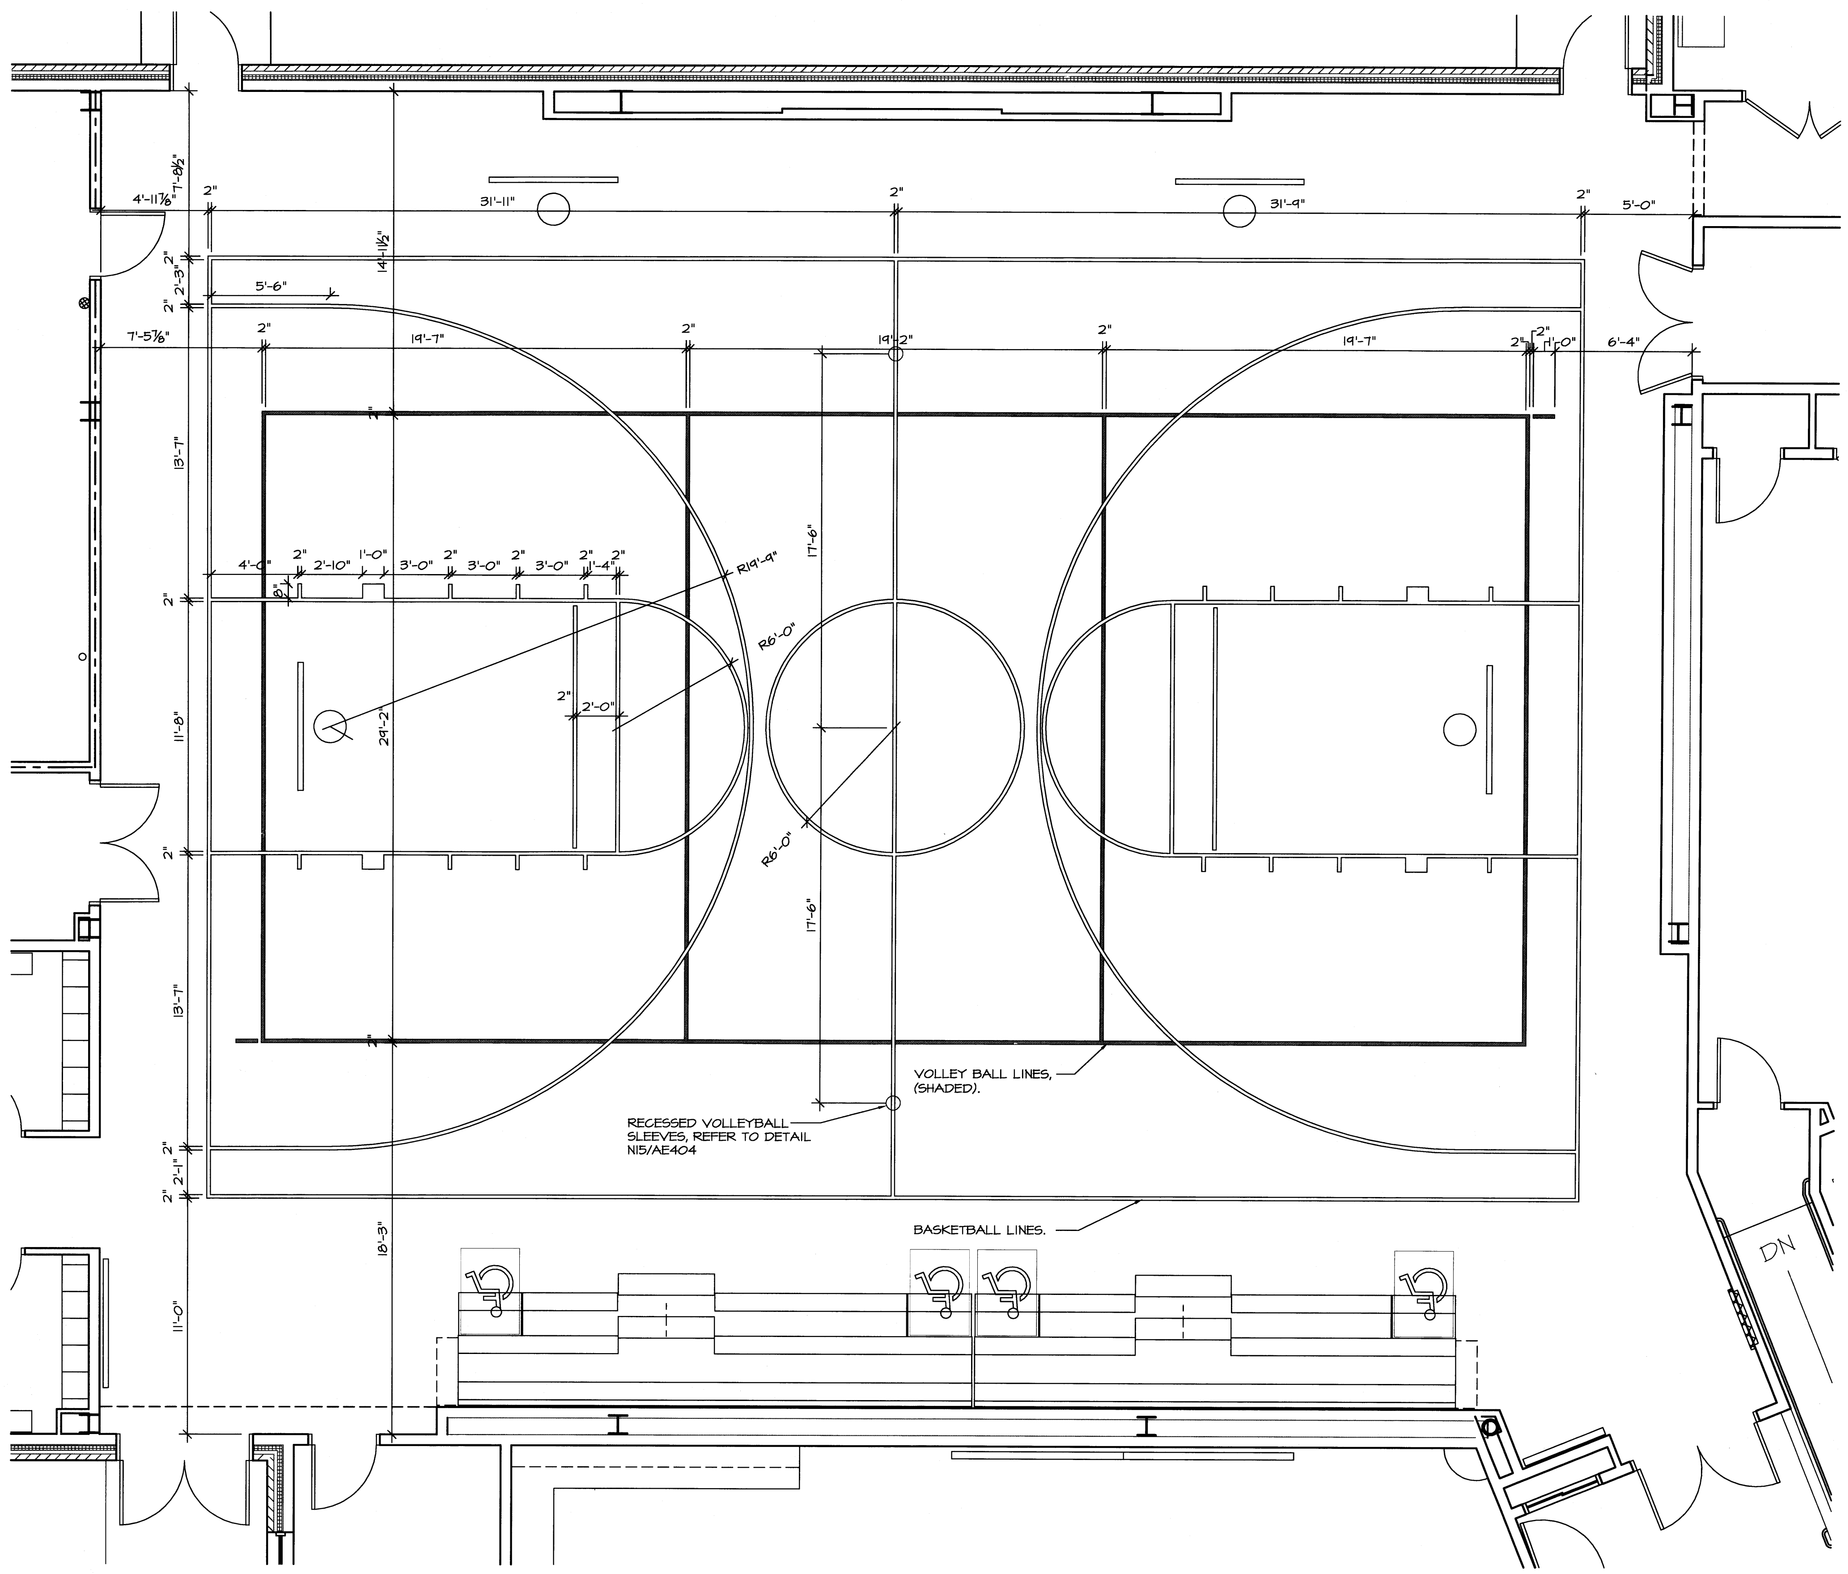

J1	--
--	--

E1	--
--	--

A1	--	A4	ENLARGED GYM LAYOUT
--	--	1/4" = 1'-0"	AE101-A

REV.	DESCRIPTION	DATE
--	--	--
--	--	--
--	--	--
0	-----	00.00.00

PERMIT APPLICATION SUBMISSION 3-18-09

CURRENT ISSUE STATUS:

LICENSED ARCHITECT MICHAEL E. JOHANNING No. 3067 STATE OF MAINE 3-18-09

WBRC ARCHITECTS · ENGINEERS
WWW.WBRCAE.COM
BANGOR, MAINE 207-947-4521
PORTLAND, MAINE 207-828-4521
SARASOTA, FLORIDA 941-355-0707

PROJECT: OCEAN AVENUE ELEMENTARY SCHOOL
PORTLAND, ME

SHEET TITLE: ENLARGED GYM LAYOUT

WBRC CAD FILE:	331610-AE404
PROJECT No.	331610
SCALE:	AS NOTED
PROJECT MANAGER:	MEJ
DRAWN BY:	RAD
CHECKED BY:	MEJ
GRAPHIC SCALE:	0" 1"
SHEET No.	AE404

© COPYRIGHT 2008 WBRC

3/18/2009 3:05 PM I:\3301-340\331610 OCEAN AVE. ELEMENTARY SCHOOL - SD TO CAD\PS\OCEAN AVENUE ELEMENTARY SCHOOL\OCEAN AVENUE ELEMENTARY SCHOOL\SHEETS\331610-AE404 ENLARGED GYM LAYOUT.DWG MARK.STILLMAN