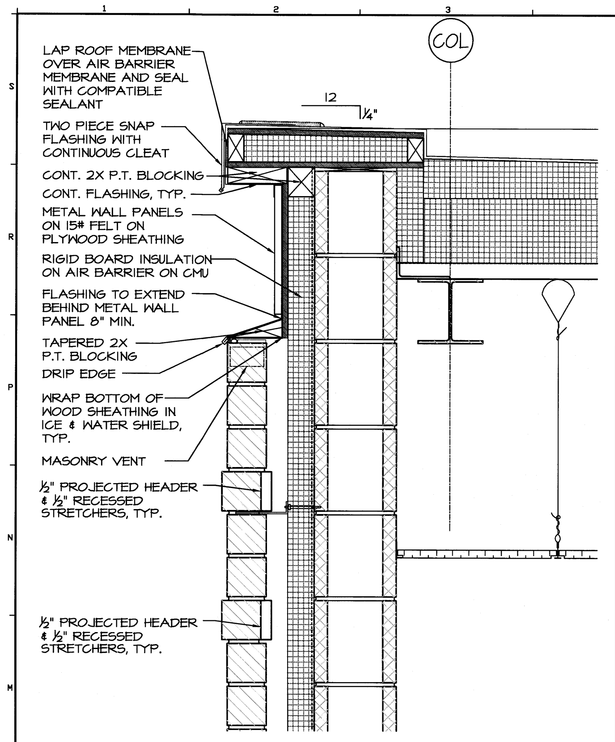

LAP ROOF MEMBRANE OVER AIR BARRIER MEMBRANE AND SEAL WITH COMPATIBLE SEALANT

J1	PARAPET DETAIL
1 1/2" = 1'-0"	AE305

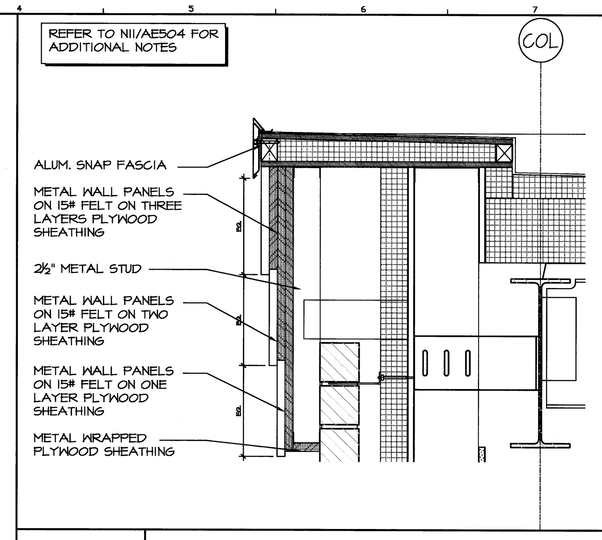

N4	PARAPET DETAIL
1 1/2" = 1'-0"	AE301

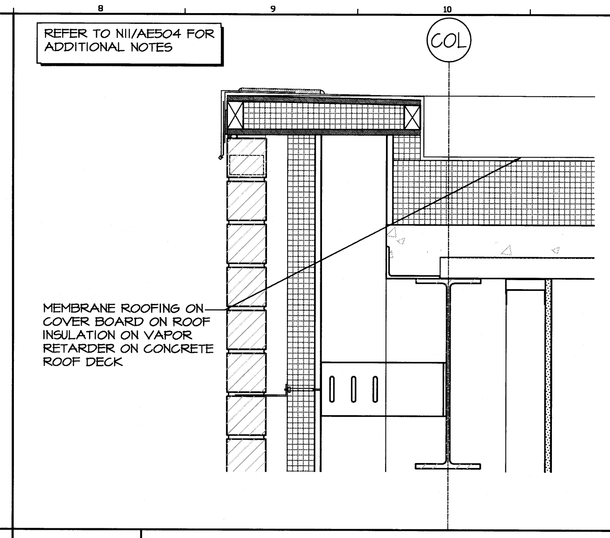

N8	PARAPET DETAIL
1 1/2" = 1'-0"	AE305

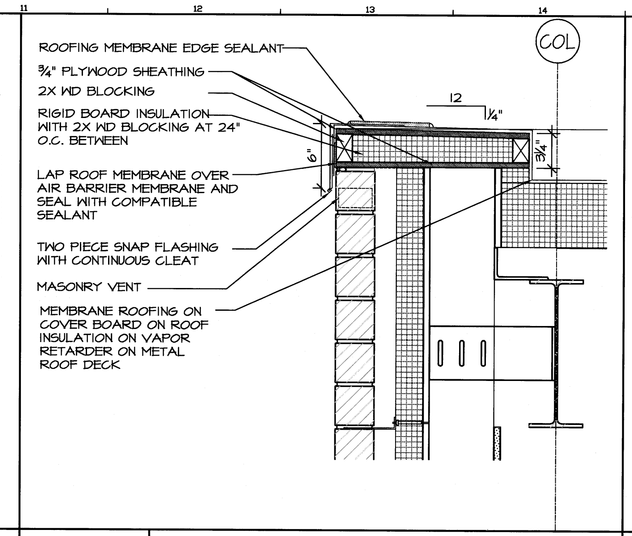

N11	PARAPET DETAIL
1 1/2" = 1'-0"	AE305

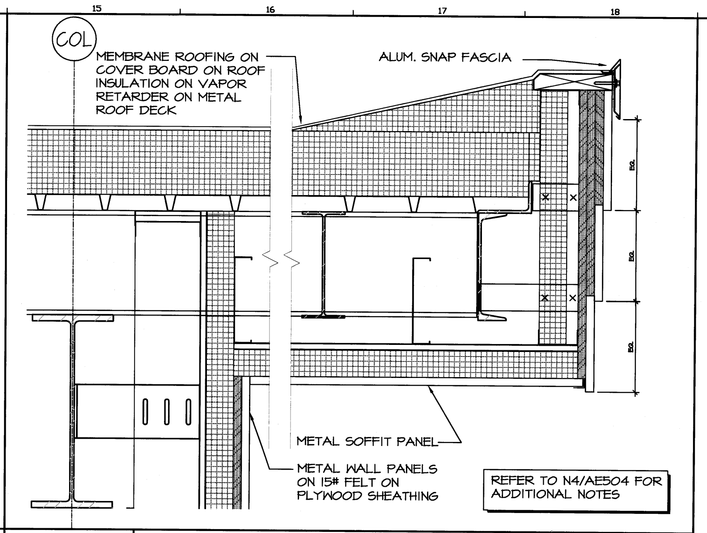

N15	ROOF EDGE DETAIL
1 1/2" = 1'-0"	AE305

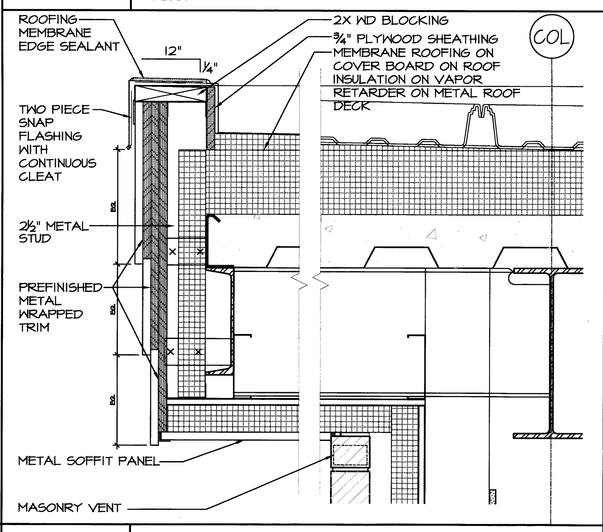

J4	CANOPY DETAIL
1 1/2" = 1'-0"	AE302

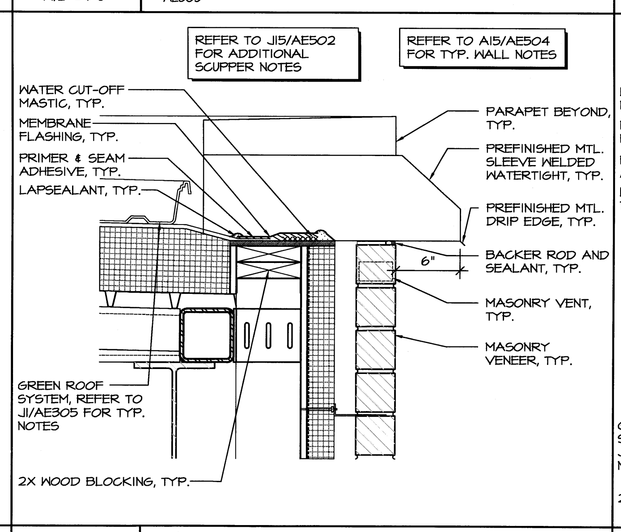

J8	TYP. SCUPPER DETAIL
1 1/2" = 1'-0"	AE103

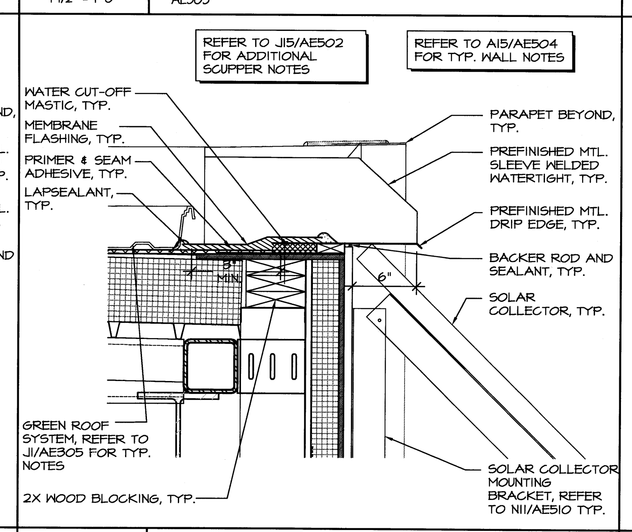

J11	SCUPPER DETAIL AT METAL SIDING
1 1/2"=1'-0"	AE304

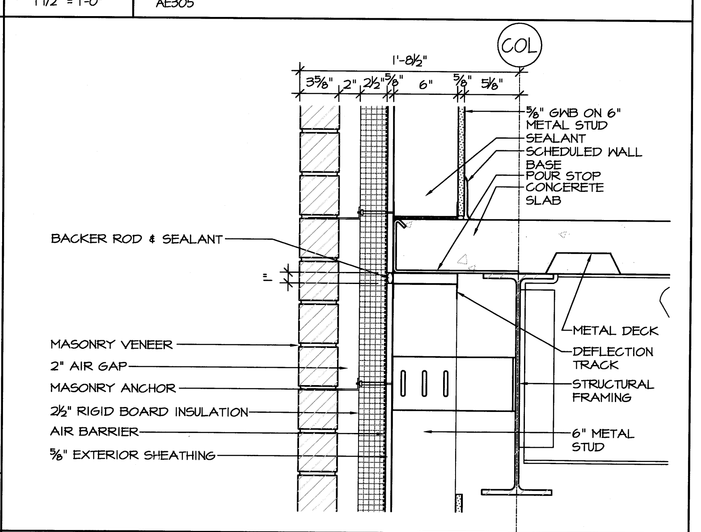

J15	FLOOR SLAB DETAIL
1 1/2" = 1'-0"	AE304

E1	--
--	--

E4	--
--	--

E8	--
--	--

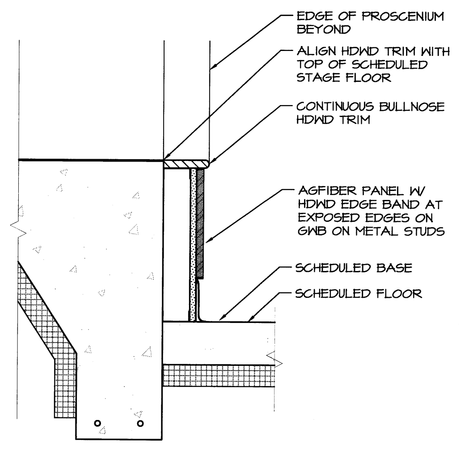

E11	STAGE BASE DETAIL
--	AE306

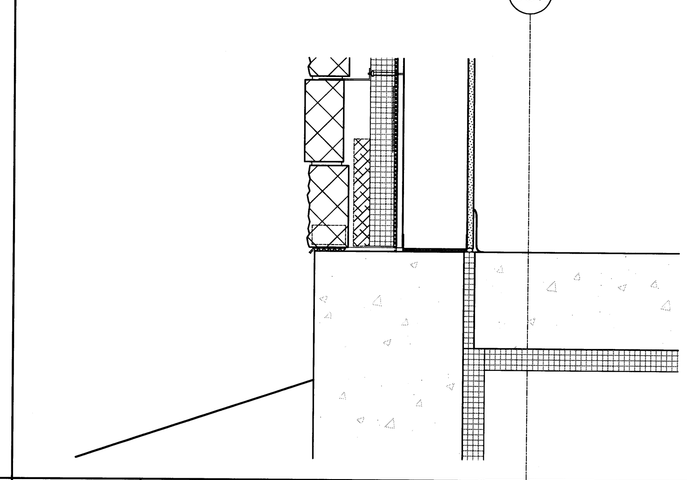

E15	WALL BASE DETAIL
1 1/2" = 1'-0"	AE304

A1	--
--	--

A4	--
--	--

A8	--
--	--

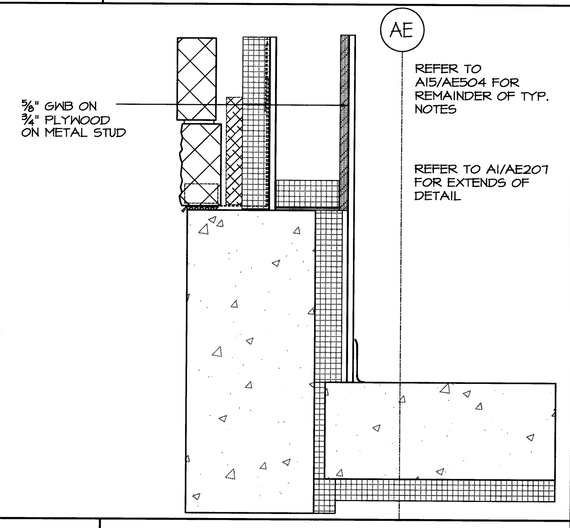

A11	WALL BASE DETAIL
1 1/2" = 1'-0"	AE101-A

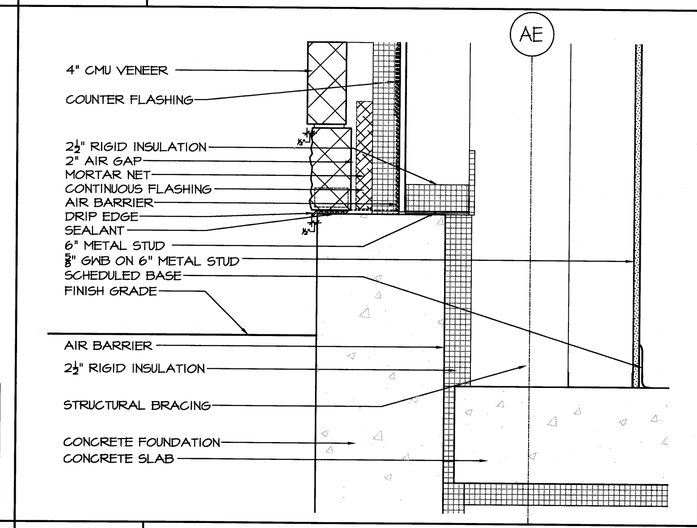

A15	WALL BASE DETAIL
1 1/2" = 1'-0"	AE305

REV.	DESCRIPTION	DATE
--	--	--
--	--	--
--	--	--
0	----	00.00.00

PERMIT APPLICATION SUBMISSION 3-18-09

CURRENT ISSUE STATUS:

LICENSED ARCHITECT MICHAEL E. JOHANNING No. 8667 STATE OF MAINE 3.18.09

WBRC ARCHITECTS · ENGINEERS
WWW.WBRCAE.COM
BANGOR, MAINE 207-947-4321
PORTLAND, MAINE 207-828-4321
SARASOTA, FLORIDA 941-955-0757

OCEAN AVENUE ELEMENTARY SCHOOL
PORTLAND, ME
PROJECT:

WALL DETAILS
SHEET TITLE:

WBRC CAD FILE:	331610-AE504
PROJECT No.	331610
GRAPHIC SCALE:	0" 1"
SCALE:	AS NOTED
PROJECT MANAGER:	MEJ
DRAWN BY:	TRJ
CHECKED BY:	MEJ
SHEET No.	AE504

© COPYRIGHT 2008 WBRC

3/18/2009 3:06 PM I:\3301-340\331610 OCEAN AVE ELEMENTARY SCHOOL - SD TO CAD\PLOTS\331610 OCEAN AVENUE ELEMENTARY SCHOOL\OCEAN AVENUE ELEMENTARY SCHOOL_SHEETS\331610-AE504 WALL DETAILS.DWG MARK:STILLMAN