FIRST FLOOR DOOR AND FRAME SCHEDULE

DOOR						FRAME					NOTES		
No.	LOCATION	SIZE	TYP	MAT	FIN	TYP	MAT	FIN	HEAD	JAMB	GL	RATING	REMARKS
E101A	VEST. 101	PR 3'-0" x 7'-0" x 1 3/4"	E	ALUM	Manf	12	ALUM	Manf	J15/AE507	A15/AE507	INSUL	--	1,2,3,4,19
E101B	VEST. 101	3'-0" x 7'-0" x 1 3/4"	E	ALUM	Manf	12	ALUM	Manf	J15/AE507	A15/AE507	INSUL	--	1,2,3,4,7,8
E108A	GYM 108	PR 3'-0" x 7'-0" x 1 3/4"	C	GALV	PT	2	HM	PT	N15/AE506	A15/AE506	INSUL	--	1,2,3,4,6,17,19
E108B	GYM 108	3'-0" x 7'-0" x 1 3/4"	C	GALV	PT	4	HM	PT	N15/AE506	A15/AE506	INSUL	--	1,2,3,4
E108C	GYM 108	3'-0" x 7'-0" x 1 3/4"	C	GALV	PT	4	HM	PT	N15/AE507	N11/AE507	INSUL	--	1,2,3,4
E109A	VEST. 109	4'-0" x 7'-0" x 1 3/4"	C	GALV	PT	4	HM	PT	N15/AE506	A15/AE506	INSUL	--	3,4
E110A	BOILER 110	PR 3'-0" x 7'-0" x 1 3/4"	A	GALV	PT	5	HM	PT	J11/AE506	A15/AE507	--	--	3,4,6,17,19
E111A	ELEC. 111	3'-0" x 7'-0" x 1 3/4"	A	GALV	PT	5	HM	PT	J11/AE506	A15/AE507	--	--	3,4,6,17
E115A	VEST. 115	PR 3'-0" x 7'-0" x 1 3/4"	E	GALV	PT	11	ALUM	Manf	J15/AE507	A15/AE507	INSUL	--	1,2,3,4,8,19
E142A	STAIRS 142	3'-0" x 7'-0" x 1 3/4"	D	ALUM	Manf	13	ALUM	Manf	J11/AE507	J11/AE507	INSUL	--	1,2,3,4
E142B	STAIRS 142	3'-0" x 7'-0" x 1 3/4"	D	ALUM	Manf	13	ALUM	Manf	J11/AE507	J11/AE507	INSUL	--	1,2,3,4
E149A	LIBRARY 149	3'-0" x 7'-0" x 1 3/4"	D	ALUM	Manf	10	ALUM	Manf	J15/AE507	A15/AE507	INSUL	--	1,2,3,4
E156A	STAIRS 156	3'-0" x 7'-0" x 1 3/4"	D	ALUM	Manf	13	ALUM	Manf	J11/AE507	J11/AE507	INSUL	--	1,2,3,4
E156B	STAIRS 156	3'-0" x 7'-0" x 1 3/4"	D	ALUM	Manf	13	ALUM	Manf	J11/AE507	J11/AE507	INSUL	--	1,2,3,4
100AA	EMR 100A	3'-0" x 7'-0" x 1 3/4"	A	SCWD	S&V	1	HM	PT	N1/AE506	N1/AE506	--	45 MIN	1,21
101C	VEST. 101	PR 3'-0" x 7'-0" x 1 3/4"	E	SCWD	S&V	17	HM	Manf	E8/AE507	A8/AE507	TEMP	--	1,2,3,4,19
101D	VEST. 101	3'-0" x 7'-0" x 1 3/4"	E	SCWD	S&V	17	HM	Manf	E8/AE507	A8/AE507	TEMP	--	1,2,3,4,7,8
102C	LOBBY 102	PR 3'-0" x 7'-0" x 1 3/4"	C	SCWD	S&V	1	HM	PT	N1/AE506	N1/AE506	TEMP	SMOKE	1,6,19,21
103A	CAFE 103	PR 3'-0" x 7'-0" x 1 3/4"	F	SCWD	S&V	16	HM	Manf	E8/AE507	A8/AE507	TEMP	SMOKE	1,2,19, 21
103B	CAFE 103	PR 3'-0" x 7'-0" x 1 3/4"	F	SCWD	S&V	15	HM	Manf	E8/AE507	J8/AE507	TEMP	SMOKE	1,2,19, 21
104A	SERVING KITCHEN 104	3'-6" x 7'-0" x 1 3/4"	C	SCWD	S&V	1	HM	PT	N1/AE506	N1/AE506	TEMP	--	--
104AA	KIT. TLT. 104A	3'-0" x 7'-0" x 1 3/4"	A	SCWD	S&V	1	HM	PT	N1/AE506	N1/AE506	--	--	1,13
104B	SERVING KITCHEN 104	13'-6" x 7'-0" x 1 3/4"	J	ALUM	Manf	9	HM	PT	J4/AE506	J1/AE506	--	--	15
104C	SERVING KITCHEN 104	19'-0" x 7'-0" x 1 3/4"	J	ALUM	Manf	9	HM	PT	J4/AE506	J1/AE506	--	--	15
104CA	KIT. OFFICE 104C	3'-0" x 7'-0" x 1 3/4"	G	SCWD	S&V	1	HM	PT	N1/AE506	N1/AE506	TEMP	--	--
107A	PLATFORM 107	3'-0" x 7'-0" x 1 3/4"	C	SCWD	S&V	1	HM	PT	N1/AE506	N1/AE506	--	--	21
107AA	CLOS. 107A	3'-0" x 7'-0" x 1 3/4"	A	SCWD	S&V	1	HM	PT	N1/AE506	N1/AE506	--	--	--
107BA	CLOS. 107B	PR 3'-0" x 7'-0" x 1 3/4"	A	SCWD	S&V	1	HM	PT	N1/AE506	N1/AE506	--	--	--
108AA	GYM STRG. 108A	PR 2'-6" x 7'-0" x 1 3/4"	I	SCWD	S&V	1	HM	PT	N1/AE506	N1/AE506	--	--	6
108AB	GYM STRG. 108A	PR 2'-6" x 7'-0" x 1 3/4"	A	SCWD	S&V	1	HM	PT	N1/AE506	N1/AE506	--	--	--
108B	GYM 108	3'-0" x 7'-0" x 1 3/4"	C	SCWD	S&V	1	HM	PT	N1/AE506	N1/AE506	--	--	1
108BA	GYM STRG. 108B	PR 2'-9" x 7'-0" x 1 3/4"	A	SCWD	S&V	1	HM	PT	N1/AE506	N1/AE506	--	--	1,6
108CA	GYM OFF. 108C	3'-0" x 7'-0" x 1 3/4"	G	SCWD	S&V	1	HM	PT	N1/AE506	N1/AE506	TEMP	--	21
109A	VEST. 109	3'-6" x 7'-0" x 1 3/4"	C	SCWD	S&V	1	HM	PT	N1/AE506	N1/AE506	TEMP	--	--
109AA	RECYC. 109A	PR 3'-0" x 7'-0" x 1 3/4"	A	SCWD	S&V	1	HM	PT	N1/AE506	N1/AE506	--	--	--
110B	BOILER 110	3'-0" x 7'-0" x 1 3/4"	A	SCWD	S&V	1	HM	PT	N1/AE506	N1/AE506	--	45 MIN	1,6,21
111B	ELEC. 111	3'-0" x 7'-0" x 1 3/4"	A	HM	PT	1	HM	PT	N1/AE506	N1/AE506	--	45 MIN	1
112A	LOCKER 112	3'-0" x 7'-0" x 1 3/4"	A	SCWD	S&V	1	HM	PT	N1/AE506	N1/AE506	--	--	1,6
113A	LOCKER 113	3'-0" x 7'-0" x 1 3/4"	A	SCWD	S&V	1	HM	PT	N1/AE506	N1/AE506	--	--	1,6
114A	MUSIC 114	PR 3'-0" x 7'-0" x 1 3/4"	C	SCWD	S&V	1	HM	PT	N1/AE506	N1/AE506	TEMP	SMOKE	1,6,19, 21
114AA	STORAGE 114A	3'-0" x 7'-0" x 1 3/4"	A	SCWD	S&V	1	HM	PT	N1/AE506	N1/AE506	--	--	--
115B	VEST. 115	PR 3'-0" x 7'-0" x 1 3/4"	E	SCWD	S&V	2	HM	Manf	E8/AE507	A8/AE507	INSUL	--	1,2,19
116A	GUID/ STAFF DEV. 116	3'-0" x 7'-0" x 1 3/4"	C	SCWD	S&V	1	HM	PT	N1/AE506	N1/AE506	TEMP	SMOKE	1,21
117A	VOL/ SCRN 117	3'-0" x 7'-0" x 1 3/4"	C	SCWD	S&V	1	HM	PT	N1/AE506	N1/AE506	TEMP	SMOKE	1,21
118A	CORR. 118	PR 4'-0" x 8'-0" x 1 3/4"	C	SCWD	S&V	1	HM	PT	N1/AE506	N1/AE506	TEMP	--	1,5
119A	ART 119	3'-0" x 7'-0" x 1 3/4"	B	SCWD	S&V	1	HM	PT	N1/AE506	N1/AE506	TEMP	SMOKE	1
119AA	KILN 119A	3'-0" x 7'-0" x 1 3/4"	A	SCWD	S&V	1	HM	PT	N1/AE506	N1/AE506	--	45 MIN	1
119BA	ART STRG. 119B	3'-0" x 7'-0" x 1 3/4"	A	SCWD	S&V	1	HM	PT	N1/AE506	N1/AE506	--	--	1
120A	LEARN STRAT 120	3'-0" x 7'-0" x 1 3/4"	B	SCWD	S&V	1	HM	PT	N1/AE506	N1/AE506	TEMP	SMOKE	1
121A	FACULTY WRKRM 121	3'-0" x 7'-0" x 1 3/4"	C	SCWD	S&V	1	HM	PT	N1/AE506	N1/AE506	TEMP	SMOKE	1
121AA	FACULTY LOUNGE 121A	3'-0" x 7'-0" x 1 3/4"	C	SCWD	S&V	1	HM	PT	N1/AE506	N1/AE506	TEMP	--	--
122A	MAIN OFFICE 122	3'-0" x 7'-0" x 1 3/4"	F	SCWD	S&V	14	HM	Manf	E11/AE507	A8/AE507	TEMP	SMOKE	1,21
122B	MAIN OFFICE 122	3'-0" x 7'-0" x 1 3/4"	G	SCWD	S&V	1	HM	PT	N1/AE506	N1/AE506	TEMP	SMOKE	1
123A	CORR. 123	3'-0" x 7'-0" x 1 3/4"	G	SCWD	S&V	1	HM	PT	N1/AE506	N1/AE506	TEMP	SMOKE	1
123AA	CLST 123A	3'-0" x 7'-0" x 1 3/4"	A	SCWD	S&V	1	HM	PT	N1/AE506	N1/AE506	--	--	1
124A	CONF. 124	3'-0" x 7'-0" x 1 3/4"	C	SCWD	S&V	1	HM	PT	N1/AE506	N1/AE506	TEMP	--	--
125A	A PRINC. 125	3'-0" x 7'-0" x 1 3/4"	C	SCWD	S&V	1	HM	PT	N1/AE506	N1/AE506	TEMP	--	--
126A	PRINC 126	3'-0" x 7'-0" x 1 3/4"	C	SCWD	S&V	1	HM	PT	N1/AE506	N1/AE506	TEMP	--	--
127A	SOC. WORK 127	3'-0" x 7'-0" x 1 3/4"	C	SCWD	S&V	1	HM	PT	N1/AE506	N1/AE506	TEMP	--	--
128A	CONF. 128	3'-0" x 7'-0" x 1 3/4"	C	SCWD	S&V	1	HM	PT	N1/AE506	N1/AE506	TEMP	--	--
129A	SOC. WORK 129	3'-0" x 7'-0" x 1 3/4"	C	SCWD	S&V	1	HM	PT	N1/AE506	N1/AE506	TEMP	--	--
130A	TOILET 130	3'-0" x 7'-0" x 1 3/4"	A	SCWD	S&V	1	HM	PT	N1/AE506	N1/AE506	--	--	1,13
131A	CLINIC 131	3'-0" x 7'-0" x 1 3/4"	A	SCWD	S&V	1	HM	PT	N1/AE506	N1/AE506	--	--	1
131AA	TOILET 131A	3'-0" x 7'-0" x 1 3/4"	A	SCWD	S&V	1	HM	PT	N1/AE506	N1/AE506	--	--	1,13
135A	CORR. 135	PR 4'-0" x 8'-0" x 1 3/4"	C	SCWD	S&V	1	HM	PT	N4/AE506	N8/AE506	TEMP	--	1,5
135BA	STAFF TLT 135B	3'-0" x 7'-0" x 1 3/4"	A	SCWD	S&V	1	HM	PT	N1/AE506	N1/AE506	--	--	13
135CA	STOR 135C	3'-0" x 7'-0" x 1 3/4"	A	SCWD	S&V	1	HM	PT	N1/AE506	N1/AE506	--	--	--
135DA	TOILET 135D	3'-0" x 7'-0" x 1 3/4"	A	SCWD	S&V	1	HM	PT	N1/AE506	N1/AE506	--	--	13
135EA	TOILET 135E	3'-0" x 7'-0" x 1 3/4"	A	SCWD	S&V	1	HM	PT	N1/AE506	N1/AE506	--	--	13
135FA	CUST. 135F	3'-0" x 7'-0" x 1 3/4"	A	SCWD	S&V	1	HM	PT	N1/AE506	N1/AE506	--	45 MIN	1,13
135GA	TOILET 135G	3'-0" x 7'-0" x 1 3/4"	A	SCWD	S&V	1	HM	PT	N1/AE506	N1/AE506	--	--	13
136A	CUST. 136	3'-0" x 7'-0" x 1 3/4"	A	SCWD	S&V	1	HM	PT	N1/AE506	N1/AE506	--	SMOKE	1
137A	BOOK RM. 137	3'-0" x 7'-0" x 1 3/4"	A	SCWD	S&V	1	HM	PT	N1/AE506	N1/AE506	--	45 MIN	1
138A	K 138	3'-0" x 7'-0" x 1 3/4"	B	SCWD	S&V	1	HM	PT	N1/AE506	N1/AE506	TEMP	SMOKE	1
138AA	TOILET 138A	3'-0" x 7'-0" x 1 3/4"	A	SCWD	S&V	1	HM	PT	N1/AE506	N1/AE506	--	--	13
138B	K 138	PR 4'-0" x 7'-0" x 1 3/4"	A	SCWD	S&V	1	HM	PT	N1/AE506	N1/AE506	--	--	--
139A	READING REC. 139	3'-0" x 7'-0" x 1 3/4"	B	SCWD	S&V	6	HM	PT	N1/AE506	N1/AE506	TEMP	SMOKE	1
140A	CLASSROOM 140	3'-0" x 7'-0" x 1 3/4"	B	SCWD	S&V	1	HM	PT	N1/AE506	N1/AE506	TEMP	SMOKE	1
140B	CLASSROOM 140	PR 4'-0" x 7'-0" x 1 3/4"	A	SCWD	S&V	1	HM	PT	N1/AE506	N1/AE506	--	--	--
141A	CLASSROOM 141	3'-0" x 7'-0" x 1 3/4"	B	SCWD	S&V	1	HM	PT	N1/AE506	N1/AE506	TEMP	SMOKE	1
141B	CLASSROOM 141	PR 4'-0" x 7'-0" x 1 3/4"	A	SCWD	S&V	1	HM	PT	N1/AE506	N1/AE506	--	--	--
142C	STAIRS 142	3'-0" x 7'-0" x 1 3/4"	D	SCWD	S&V	8	HM	PT	N4/AE507	N4/AE507	FRG	45 MIN	1,2
142D	STAIRS 142	3'-0" x 7'-0" x 1 3/4"	D	SCWD	S&V	8	HM	PT	N4/AE507	N4/AE507	FRG	45 MIN	1,2
143A	ELL 143	3'-0" x 7'-0" x 1 3/4"	B	SCWD	S&V	1	HM	PT	N1/AE506	N1/AE506	TEMP	SMOKE	1
143B	ELL 143	PR 4'-0" x 7'-0" x 1 3/4"	A	SCWD	S&V	1	HM	PT	N1/AE506	N1/AE506	--	--	--
144A	CLASSROOM 144	3'-0" x 7'-0" x 1 3/4"	B	SCWD	S&V	1	HM	PT	N1/AE506	N1/AE506	TEMP	SMOKE	1
144B	CLASSROOM 144	PR 4'-0" x 7'-0" x 1 3/4"	A	SCWD	S&V	1	HM	PT	N1/AE506	N1/AE506	--	--	--
145A	K-2 TITLE- ONE MATH 145	3'-0" x 7'-0" x 1 3/4"	B	SCWD	S&V	6	HM	PT	N1/AE506	N1/AE506	TEMP	SMOKE	1
146A	K 146	3'-0" x 7'-0" x 1 3/4"	B	SCWD	S&V	1	HM	PT	N1/AE506	N1/AE506	TEMP	SMOKE	1
146AA	TOILET 146A	3'-0" x 7'-0" x 1 3/4"	A	SCWD	S&V	1	HM	PT	N1/AE506	N1/AE506	--	--	13
146B	K 146	PR 4'-0" x 7'-0" x 1 3/4"	A	SCWD	S&V	1	HM	PT	N1/AE506	N1/AE506	--	--	--
147A	COMPUTER LAB 147	3'-0" x 7'-0" x 1 3/4"	B	SCWD	S&V	1	HM	PT	N1/AE506	N1/AE506	INSUL	SMOKE	1
147B	COMPUTER LAB 147	3'-0" x 7'-0" x 1 3/4"	G	SCWD	S&V	4	HM	PT	N1/AE506	N1/AE506	TEMP	--	21
148A	LIT. SP. 148	3'-0" x 7'-0" x 1 3/4"	B	SCWD	S&V	1	HM	PT	N1/AE506	N1/AE506	INSUL	SMOKE	1
149B	LIBRARY 149	PR 3'-0" x 7'-0" x 1 3/4"	F	SCWD	S&V	3	HM	PT	N1/AE506	N1/AE506	TEMP	SMOKE	1,19,21
150A	CORR. 150	PR 3'-0" x 8'-0" x 1 3/4"	C	SCWD	S&V	7	HM	PT	N4/AE506	N8/AE506	TEMP	--	1,5
150BA	SPEECH 150B	3'-0" x 7'-0" x 1 3/4"	B	SCWD	S&V	1	HM	PT	N1/AE506	N1/AE506	TEMP	SMOKE	1
150CA	TOILET 150C	3'-0" x 7'-0" x 1 3/4"	A	SCWD	S&V	1	HM	PT	N1/AE506	N1/AE506	--	--	13
150DA	CUST. 150D	3'-0" x 7'-0" x 1 3/4"	A	SCWD	S&V	1	HM	PT	N1/AE506	N1/AE506	--	45 MIN	1,13
150EA	TOILET 150E	3'-0" x 7'-0" x 1 3/4"	A	SCWD	S&V	1	HM	PT	N1/AE506	N1/AE506	--	--	13
150GA	STAFF TLT 150G	3'-0" x 7'-0" x 1 3/4"	A	SCWD	S&V	1	HM	PT	N1/AE506	N1/AE506	--	--	13
151A	K 151	3'-0" x 7'-0" x 1 3/4"	B	SCWD	S&V	1	HM	PT	N1/AE506	N1/AE506	TEMP	SMOKE	1
151AA	TOILET 151A	3'-0" x 7'-0" x 1 3/4"	A	SCWD	S&V	1	HM	PT	N1/AE506	N1/AE506	--	--	13
152A	RESOURCE 152	3'-0" x 7'-0" x 1 3/4"	B	SCWD	S&V	1	HM	PT	N1/AE506	N1/AE506	TEMP	SMOKE	1
152B	RESOURCE 152	PR 4'-0" x 7'-0" x 1 3/4"	G	SCWD	S&V	1	HM	PT	N1/AE506	N1/AE506	--	--	22
153A	READING REC. 153	3'-0" x 7'-0" x 1 3/4"	B	SCWD	S&V	6	HM	PT	N1/AE506	N1/AE506	TEMP	SMOKE	1
154A	CLASSROOM 154	3'-0" x 7'-0" x 1 3/4"	B	SCWD	S&V	1	HM	PT	N1/AE506	N1/AE506	TEMP	SMOKE	1
154B	CLASSROOM 154	PR 4'-0" x 7'-0" x 1 3/4"	A	SCWD	S&V	1	HM	PT	N1/AE506	N1/AE506	--	--	--
155A	CLASSROOM 155	3'-0" x 7'-0" x 1 3/4"	B	SCWD	S&V	1	HM	PT	N1/AE506	N1/AE506	TEMP	SMOKE	1
155B	CLASSROOM 155	PR 4'-0" x 7'-0" x 1 3/4"	A	SCWD	S&V	1	HM	PT	N1/AE506	N1/AE506	--	--	--
156C	STAIRS 156	3'-0" x 7'-0" x 1 3/4"	D	SCWD	S&V	8	HM	PT	N4/AE507	N4/AE507	FRG	45 MIN	1,2
156D	STAIRS 156	3'-0" x 7'-0" x 1 3/4"	D	SCWD	S&V	8	HM	PT	N4/AE507	N4/AE507	FRG	45 MIN	1,2
157A	FLS 157	3'-0" x 7'-0" x 1 3/4"	B	SCWD	S&V	1	HM	PT	N1/AE506	N1/AE506	TEMP	SMOKE	1
157AA	TOILET 157A	3'-0" x 7'-0" x 1 3/4"	A	SCWD	S&V	1	HM	PT	N1/AE506	N1/AE506	--	--	13
157B	FLS 157	PR 3'-0" x 7'-0" x 1 3/4"	A	SCWD	S&V	1	HM	PT	N1/AE506	N1/AE506	--	--	--
158AA	QUIET 158A	3'-0" x 7'-0" x 1 3/4"	H	SCWD	S&V	1	HM	PT	N1/AE506	N1/AE506	LAM	--	--
158BA	QUIET 158B	3'-0" x 7'-0" x 1 3/4"	H	SCWD	S&V	1	HM	PT	N1/AE506	N1/AE506	LAM	--	--
158CA	TOILET 158C	3'-0" x 7'-0" x 1 3/4"	A	SCWD	S&V	1	HM	PT	N1/AE506	N1/AE506	--	--	--
159A	FLS 159	3'-0" x 7'-0" x 1 3/4"	B	SCWD	S&V	1	HM	PT	N1/AE506	N1/AE506	TEMP	SMOKE	1
159AA	TOILET 159A	3'-0" x 7'-0" x 1 3/4"	A	SCWD	S&V	1	HM	PT	N1/AE506	N1/AE506	--	--	13
159B	FLS 159	PR 3'-0" x 7'-0" x 1 3/4"	A	SCWD	S&V	1	HM	PT	N1/AE506	N1/AE506	--	--	--
159BA	FLS STRG. 159B	3'-0" x 7'-0" x 1 3/4"	A	SCWD	S&V	1	HM	PT	N1/AE506	N1/AE506	--	--	--
160A	OT / PT 160	3'-0" x 7'-0" x 1 3/4"	B	SCWD	S&V	1	HM	PT	N1/AE506	N1/AE506	TEMP	SMOKE	1
160AA	OT/PT STRG 160A	3'-0" x 7'-0" x 1 3/4"	A	SCWD	S&V	1	HM	PT	N1/AE506	N1/AE506	--	--	--
160B	OT / PT 160	PR 4'-0" x 7'-0" x 1 3/4"	A	SCWD	S&V	1	HM	PT	N1/AE506	N1/AE506	--	--	--
161A	K 161	3'-0" x 7'-0" x 1 3/4"	B	SCWD	S&V	1	HM	PT	N1/AE506	N1/AE506	TEMP	SMOKE	1
161AA	TOILET 161A	3'-0" x 7'-0" x 1 3/4"	A	SCWD	S&V	1	HM	PT	N1/AE506	N1/AE506	--	--	13
162A	TESTING 162	3'-0" x 7'-0" x 1 3/4"	B	SCWD	S&V	6	HM	PT	N1/AE506	N1/AE506	TEMP	SMOKE	1
163A	SPEECH 163	3'-0" x 7'-0" x 1 3/4"	G	SCWD	S&V	1	HM	PT	N1/AE506	N1/AE506	TEMP	SMOKE	1

A1 FIRST FLOOR DOOR SCHEDULE

--

SECOND FLOOR DOOR AND FRAME SCHEDULE

DOOR						FRAME					NOTES		
No.	LOCATION	SIZE	TYP	MAT	FIN	TYP	MAT	FIN	HEAD	JAMB	GL	RATING	REMARKS
E224BA	MECHANICAL 224B	3'-0" x 7'-0" x 1 3/4"	A	GALV	PT	5	GALV	PT	N1/AE506	N1/AE506	--	--	3
203A	CORR. 203	16'-3 1/2" x 10'-2" x 1 3/4"	J	ALUM	Manf	9	ALUM	Manf	E8/AE506	A1/AE506	--	SMOKE	15,VIF DIM.
203AA	BOOK RM 203A	3'-0" x 7'-0" x 1 3/4"	A	SCWD	S&V	1	HM	PT	N1/AE506	N1/AE506	--	SMOKE	1
204A	CORR. 204	PR 4'-0" x 8'-0" x 1 3/4"	C	SCWD	S&V	7	HM	PT	N4/AE506	N8/AE506	--	--	1,5
204BA	STAFF TLT 204B	3'-0" x 7'-0" x 1 3/4"	A	SCWD	S&V	1	HM	PT	N1/AE506	N1/AE506	--	--	13
204CA	TOILET 204C	3'-0" x 7'-0" x 1 3/4"	A	SCWD	S&V	1	HM	PT	N1/AE506	N1/AE506	--	--	13
204DA	STOR. 204D	3'-0" x 7'-0" x 1 3/4"	A	SCWD	S&V	1	HM	PT	N1/AE506	N1/AE506	--	--	1
204EA	TOILET 204E	3'-0" x 7'-0" x 1 3/4"	A	SCWD	S&V	1	HM	PT	N1/AE506	N1/AE506	--	--	13
204FA	TOILET 204F	3'-0" x 7'-0" x 1 3/4"	A	SCWD	S&V	1	HM	PT	N1/AE506	N1/AE506	--	--	13
204GA	CUST. 204G	3'-0" x 7'-0" x 1 3/4"	A	SCWD	S&V	1	HM	PT	N1/AE506	N1/AE506	--	45 MIN	1,13
204HA	TOILET 204H	3'-0" x 7'-0" x 1 3/4"	A	SCWD	S&V	1	HM	PT	N1/AE506	N1/AE506	--	--	13
204JA	TOILET 204J	3'-0" x 7'-0" x 1 3/4"	A	SCWD	S&V	1	HM	PT	N1/AE506	N1/AE506	--	--	13
205A	MECHANICAL 205	3'-0" x 7'-0" x 1 3/4"	A	SCWD	S&V	1	HM	PT	N1/AE506	N1/AE506	--	SMOKE	1,21
206A	CLASSROOM 206	3'-0" x 7'-0" x 1 3/4"	B	SCWD	S&V	1	HM	PT	N1/AE506	N1/AE506	TEMP	SMOKE	1
206B	CLASSROOM 206	PR 4'-0" x 7'-0" x 1 3/4"	A	SCWD	S&V	1	HM	PT	N1/AE506	N1/AE506	--	--	--
207A	3-5 TITLE-ONE MATH 207	3'-0" x 7'-0" x 1 3/4"	B	SCWD	S&V	6	HM	PT	N1/AE506	N1/AE506	TEMP	SMOKE	1
208A	CLASSROOM 208	3'-0" x 7'-0" x 1 3/4"	B	SCWD	S&V	1	HM	PT	N1/AE506	N1/AE506	TEMP	SMOKE	1
208B	CLASSROOM 208	PR 4'-0" x 7'-0" x 1 3/4"	A	SCWD	S&V	1	HM	PT	N1/AE506	N1/AE506	--	--	--
209A	STAIRS 209	3'-0" x 7'-0" x 1 3/4"	D	SCWD	S&V	8	HM	PT	N4/AE507	N8/AE507	--	45 MIN	1,2
209B	STAIRS 209	3'-0" x 7'-0" x 1 3/4"	D	SCWD	S&V	8	HM	PT	N4/AE507	N8/AE507	--	45 MIN	1,2
210A	ELL 210	3'-0" x 7'-0" x 1 3/4"	B	SCWD	S&V	1	HM	PT	N1/AE506	N1/AE506	TEMP	SMOKE	1
210B	ELL 210	PR 4'-0" x 7'-0" x 1 3/4"	A	SCWD	S&V	1	HM	PT	N1/AE506	N1/AE506	--	--	--
211A	G & T 211	3'-0" x 7'-0" x 1 3/4"	B	SCWD	S&V	6	HM	PT	N1/AE506	N1/AE506	TEMP	SMOKE	1
212A	CLASSROOM 212	3'-0" x 7'-0" x 1 3/4"	B	SCWD	S&V	1	HM	PT	N1/AE506	N1/AE506	TEMP	SMOKE	1
212B	CLASSROOM 212	PR 4'-0" x 7'-0" x 1 3/4"	A	SCWD	S&V	1	HM	PT	N1/AE506	N1/AE506	--	--	--
213A	RESOURCE 213	3'-0" x 7'-0" x 1 3/4"	B	SCWD	S&V	1	HM	PT	N1/AE506	N1/AE506	TEMP	SMOKE	1,21
214A	CORR. 214	PR 4'-0" x 8'-0" x 1 3/4"	C	SCWD	S&V	7	HM	PT	N4/AE506	N8/AE506	--	--	1,5
214BA	BOOK RM 214B	3'-0" x 7'-0" x 1 3/4"	A	SCWD	S&V	1	HM	PT	N1/AE506	N1/AE506	--	SMOKE	--
214CA	TOILET 214C	3'-0" x 7'-0" x 1 3/4"	A	SCWD	S&V	1	HM	PT	N1/AE506	N1/AE506	--	--	13
214DA	TOILET 214D	3'-0" x 7'-0" x 1 3/4"	A	SCWD	S&V	1	HM	PT	N1/AE506	N1/AE506	--	--	13
214EA	CUST. 214E	3'-0" x 7'-0" x 1 3/4"	A	SCWD	S&V	1	HM	PT	N1/AE506	N1/AE506	--	45 MIN	1,13
214FA	TOILET 214F	3'-0" x 7'-0" x 1 3/4"	A	SCWD	S&V	1	HM	PT	N1/AE506	N1/AE506	--	--	13
214GA	TOILET 214G	3'-0" x 7'-0" x 1 3/4"	A	SCWD	S&V	1	HM	PT	N1/AE506	N1/AE506	--	--	13
214HA	STOR. 214H	3'-0" x 7'-0" x 1 3/4"	A	SCWD	S&V	1	HM	PT	N1/AE506	N1/AE506	--	--	1
214JA	STAFF TLT 214J	3'-0" x 7'-0" x 1 3/4"	A	SCWD	S&V	1	HM	PT	N1/AE506	N1/AE506	--	--	13
214KA	TOILET 214K	3'-0" x 7'-0" x 1 3/4"	A	SCWD	S&V	1	HM	PT	N1/AE506	N1/AE506	--	--	13
214LA	TESTING 214L	3'-0" x 7'-0" x 1 3/4"	B	SCWD	S&V	1	HM	PT	N1/AE506	N1/AE506	TEMP	SMOKE	1
215A	CLASSROOM 215	3'-0" x 7'-0" x 1 3/4"	B	SCWD	S&V	1	HM	PT	N1/AE506	N1/AE506	TEMP	SMOKE	1
215B	CLASSROOM 215	PR 4'-0" x 7'-0" x 1 3/4"	A	SCWD	S&V	1	HM	PT	N1/AE506	N1/AE506	--	--	--
216A	CLASSROOM 216	3'-0" x 7'-0" x 1 3/4"	B	SCWD	S&V	1	HM	PT	N1/AE506	N1/AE506	TEMP	SMOKE	1
216B	CLASSROOM 216	PR 4'-0" x 7'-0" x 1 3/4"	A	SCWD	S&V	1	HM	PT	N1/AE506	N1/AE506	--	--	--
217A	READ 180 217	3'-0" x 7'-0" x 1 3/4"	B	SCWD	S&V	6	HM	PT	N1/AE506	N1/AE506	TEMP	SMOKE	1
218A	CLASSROOM 218	3'-0" x 7'-0" x 1 3/4"	B	SCWD	S&V	1	HM	PT	N1/AE506	N1/AE506	TEMP	SMOKE	1
218B	CLASSROOM 218	PR 4'-0" x 7'-0" x 1 3/4"	A	SCWD	S&V	1	HM	PT	N1/AE506	N1/AE506	--	--	--
219A	STAIRS 219	3'-0" x 7'-0" x 1 3/4"	D	SCWD	S&V	8	HM	PT	N4/AE507	N8/AE507	FRG	45 MIN	1,2
219B	STAIRS 219	3'-0" x 7'-0" x 1 3/4"	D	SCWD	S&V	8	HM	PT	N4/AE507	N8/AE507	FRG	45 MIN	1,2
220A	CLASSROOM 220	3'-0" x 7'-0" x 1 3/4"	B	SCWD	S&V	1	HM	PT	N1/AE506	N1/AE506	TEMP	SMOKE	1
220B	CLASSROOM 220	PR 4'-0" x 7'-0" x 1 3/4"	A	SCWD	S&V	1	HM	PT	N1/AE506	N1/AE506	--	--	--
221A	TITLE-ONE READING 221	3'-0" x 7'-0" x 1 3/4"	B	SCWD	S&V	6	HM	PT	N1/AE506	N1/AE506	TEMP	SMOKE	1
222A	CLASSROOM 222	3'-0" x 7'-0" x 1 3/4"	B	SCWD	S&V	1	HM	PT	N1/AE506	N1/AE506	TEMP	SMOKE	1
222B	CLASSROOM 222	PR 4'-0" x 7'-0" x 1 3/4"	A	SCWD	S&V	1	HM	PT	N1/AE506	N1/AE506	--	--	--
223A	BEHAVIOR / COMPOSITES 223	3'-0" x 7'-0" x 1 3/4"	B	SCWD	S&V	1	HM	PT	N1/AE506	N1/AE506	TEMP	SMOKE	1
224A	CORR 224	3'-0" x 7'-0" x 1 3/4"	A	SCWD	S&V	1	HM	PT	N1/AE506	N1/AE506	--	SMOKE	1
224AA	ELEC. 224A	3'-0" x 7'-0" x 1 3/4"	A	HM	PT	1	HM	PT	N1/AE506	N1/AE506	--	45 MIN	1
224BB	MECHANICAL 224B	3'-0" x 7'-0" x 1 3/4"	A	HM	PT	1	HM	PT	N1/AE506	N1/AE506	--	--	--
224CA	IT 224C	3'-0" x 7'-0" x 1 3/4"	A	HM	PT	1	HM	PT	N1/AE506	N1/AE506	--	--	--
231A	STAIRS 231	3'-0" x 7'-0" x 1 3/4"	A	HM	PT	1	HM	PT	N1/AE506	N1/AE506	--	45 MIN	1
232A	IT 232	3'-0" x 7'-0" x 1 3/4"	A	HM	PT	1	HM	PT	N1/AE506	N1/AE506	--	45 MIN	1

H10 SECOND FLOOR DOOR SCHEDULE

--

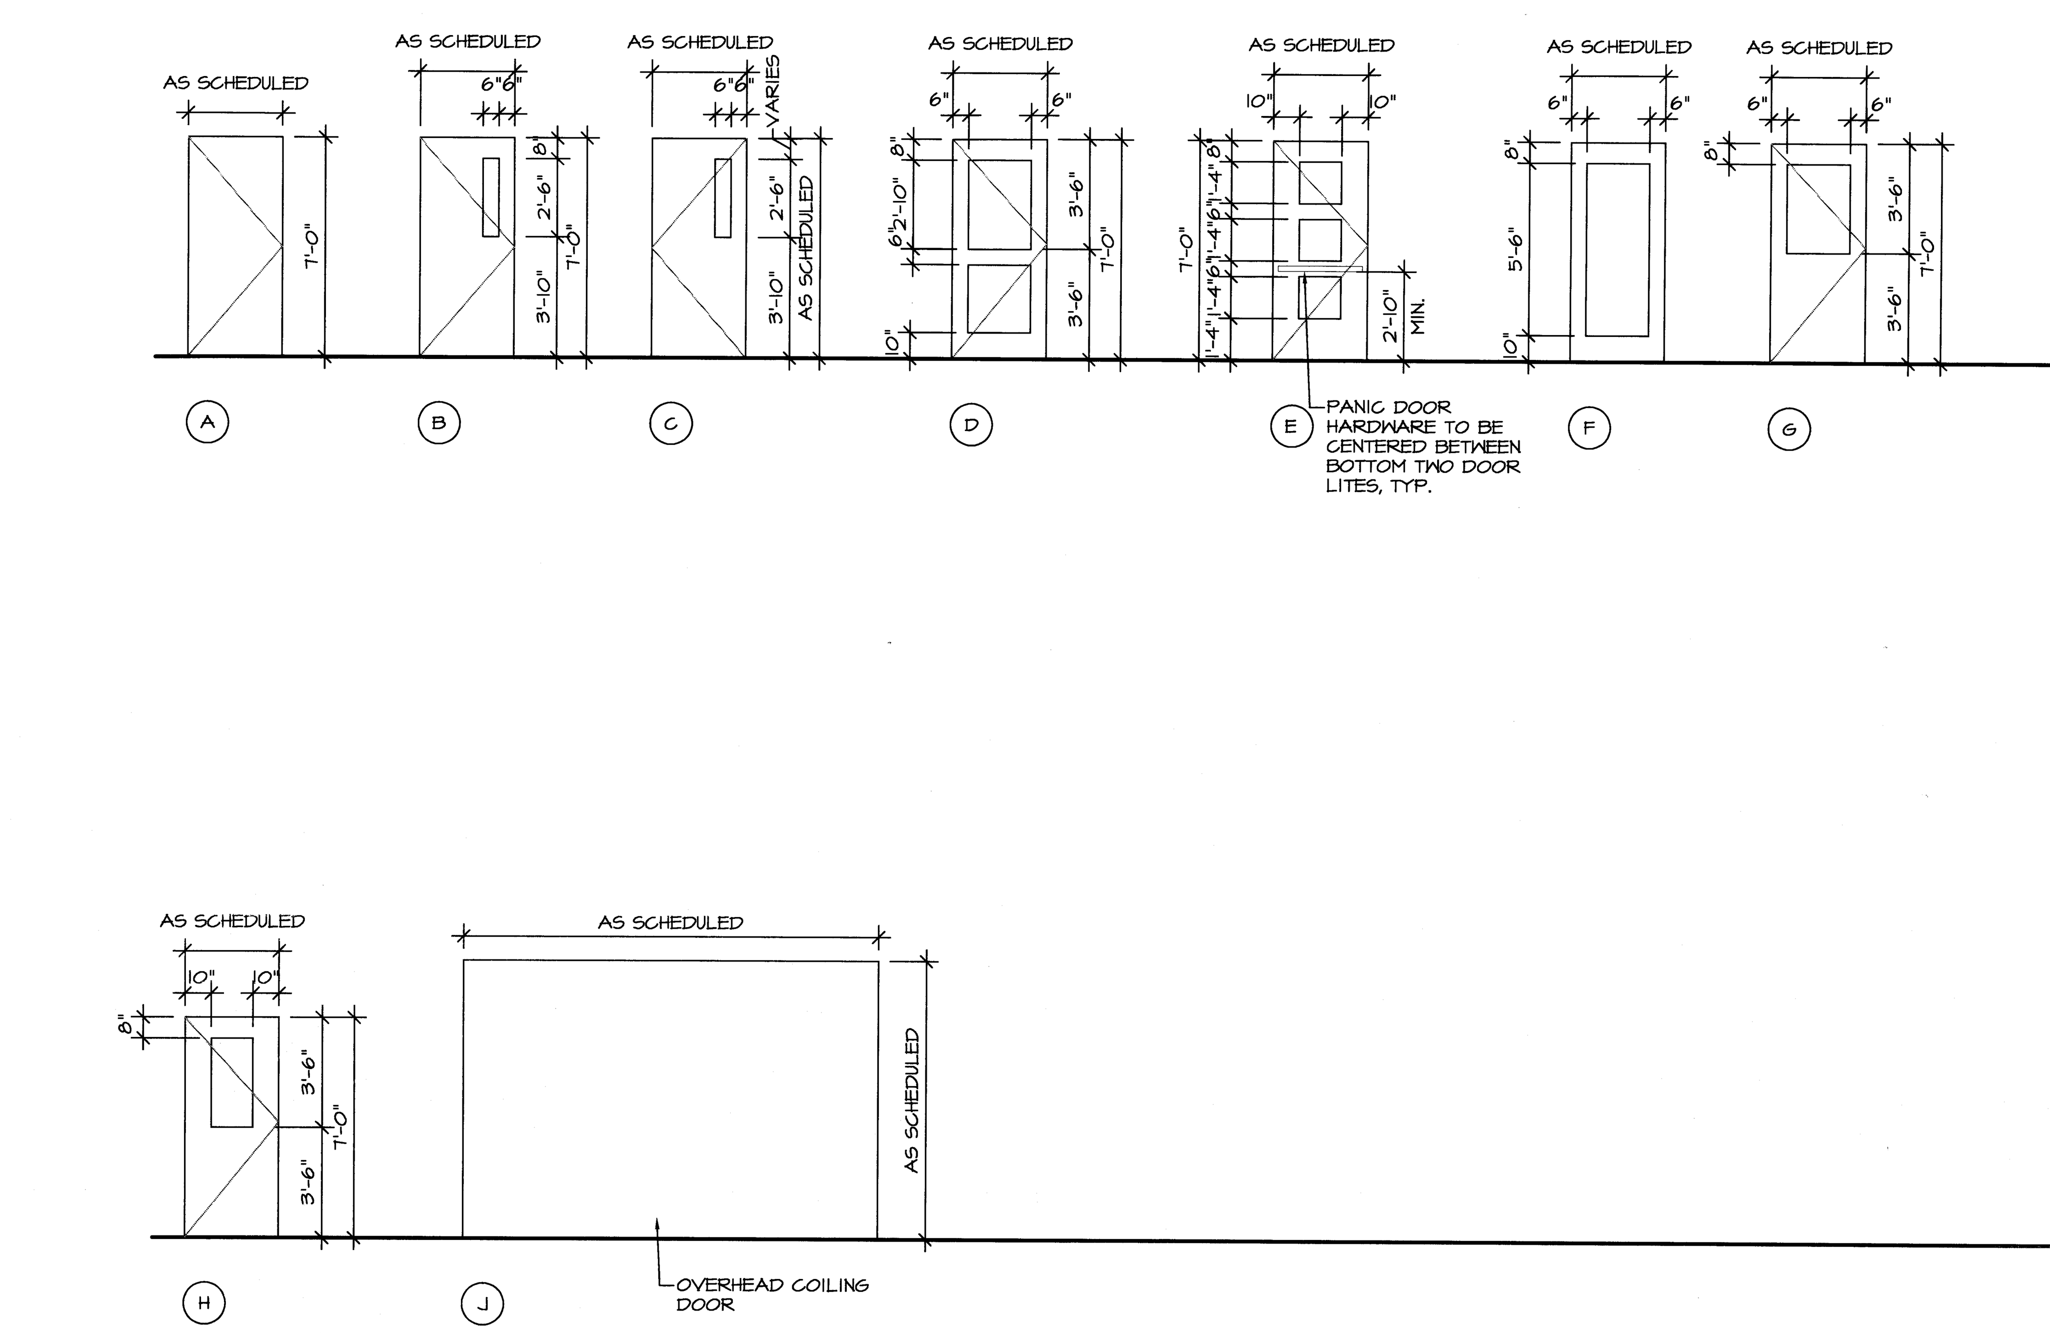

A10 DOOR TYPES

1/4"=1'-0"

--

TEMP. = TEMPERED
PT = PAINTED
INSUL = INSULATED
WD = WOOD
H.M. = HOLLOW METAL
GALV. = GALVANIZED
FRG = FIRE RATED GLASS
LAM= LAMINATED
ALUM = ALUMINUM
ANOD = ANODIZED
S&V = STAINED & VARNISH
CUF = CLEAR URETHANE FINISH

REFER TO SPECIFICATIONS FOR COMPLETE HARDWARE SCHEDULE

1: CLOSER
2: EXIT DEVICES
3: WEATHER-STRIPPING
4: LOW PROFILE THRESHOLD
5: MAGNETIC HOLD-OPEN
6: KICKPLATE
7: DOOR OPERATOR
8: PROXIMITY READER
9: FLUSH MOUNTED EXIT DEVICE
10: OBSCURED GLASS
11: ALARMED EXIT DEVICES
12: SECURITY ALARM SYSTEM
13: UNDERCUT
14: SPRING HINGES
15: OVER HEAD COIL DOOR
16: FOLDING PARTITION
17: INSULATED
18: ACOUSTIC
19: REMOVABLE MULLION
20: CARD READER ENTRY DEVICE
21: PERIMETER SEAL
22. ONE WAY MIRRORED GLASS

1. COORDINATE EXTERIOR DOOR FRAMES WITH FINAL VALUE ENGINEERING EXTERIOR WALL ASSEMBLY.
2. COORDINATE STAIRWAY FRAMES WITH FINAL VALUE ENGINEERING STAIR SHAFT ASSEMBLIES.
3. PROVIDE CERAMIC FIRE RATED GLAZING DESIGNED FOR LARGE EXPANSES OF GLASS AT ALL GLAZED WINDOW, DOOR AND STOREFRONT ASSEMBLIES IN FIRE RATED PARTITIONS.
4. ALL EXTERIOR FRAME DIMENSIONS ARE MASONRY DIMENSIONS. CONTRACTOR TO VERIFY MASONRY OPENINGS IN FIELD.
5. REFER TO EXTERIOR ELEVATIONS FOR DOOR NUMBERS TO BE LOCATED ON THE EXTERIOR FACE OF ALL EXTERIOR DOORS. THE SAME CORRESPONDING NUMBER IS TO BE LOCATED ADJACENT TO THE EXTERIOR DOOR AT THE INTERIOR SIDE OF THE OPENING.

REV.	DESCRIPTION	DATE
--	--	--
--	--	--
--	--	--
0	----	00.00.00

PERMIT APPLICATION SUBMISSION 3-18-09

CURRENT ISSUE STATUS:

LICENSED ARCHITECT MICHAEL E. JOHANNING No. 2... STATE OF MAINE 3.18.09

WBRC ARCHITECTS · ENGINEERS
WWW.WBRCAE.COM
BANGOR, MAINE 207-947-4511
PORTLAND, MAINE 207-828-4511
SARASOTA, FLORIDA 941-556-0757

PROJECT: OCEAN AVENUE ELEMENTARY SCHOOL, PORTLAND, ME

SHEET TITLE: DOOR AND FRAME SCHEDULE AND TYPES

WBRC CAD FILE:	331610–AE601
PROJECT No.	331610
SCALE:	AS NOTED
PROJECT MANAGER:	MEJ
DRAWN BY:	RAD
CHECKED BY:	MEJ
GRAPHIC SCALE:	0" 1"
SHEET No.	AE601

© COPYRIGHT 2009 WBRC

3/18/2009 3:11 PM I:\3301-3400\331610 OCEAN AVE. ELEMENTARY SCHOOL - SD TO CA\DWGS\OCEAN AVENUE ELEMENTARY SCHOOL\OCEAN AVENUE ELEMENTARY SCHOOL\SHEETS\331610-AE601 DOOR AND FRAME SCHEDULE AND TYPES.DWG MARK.STILLMAN