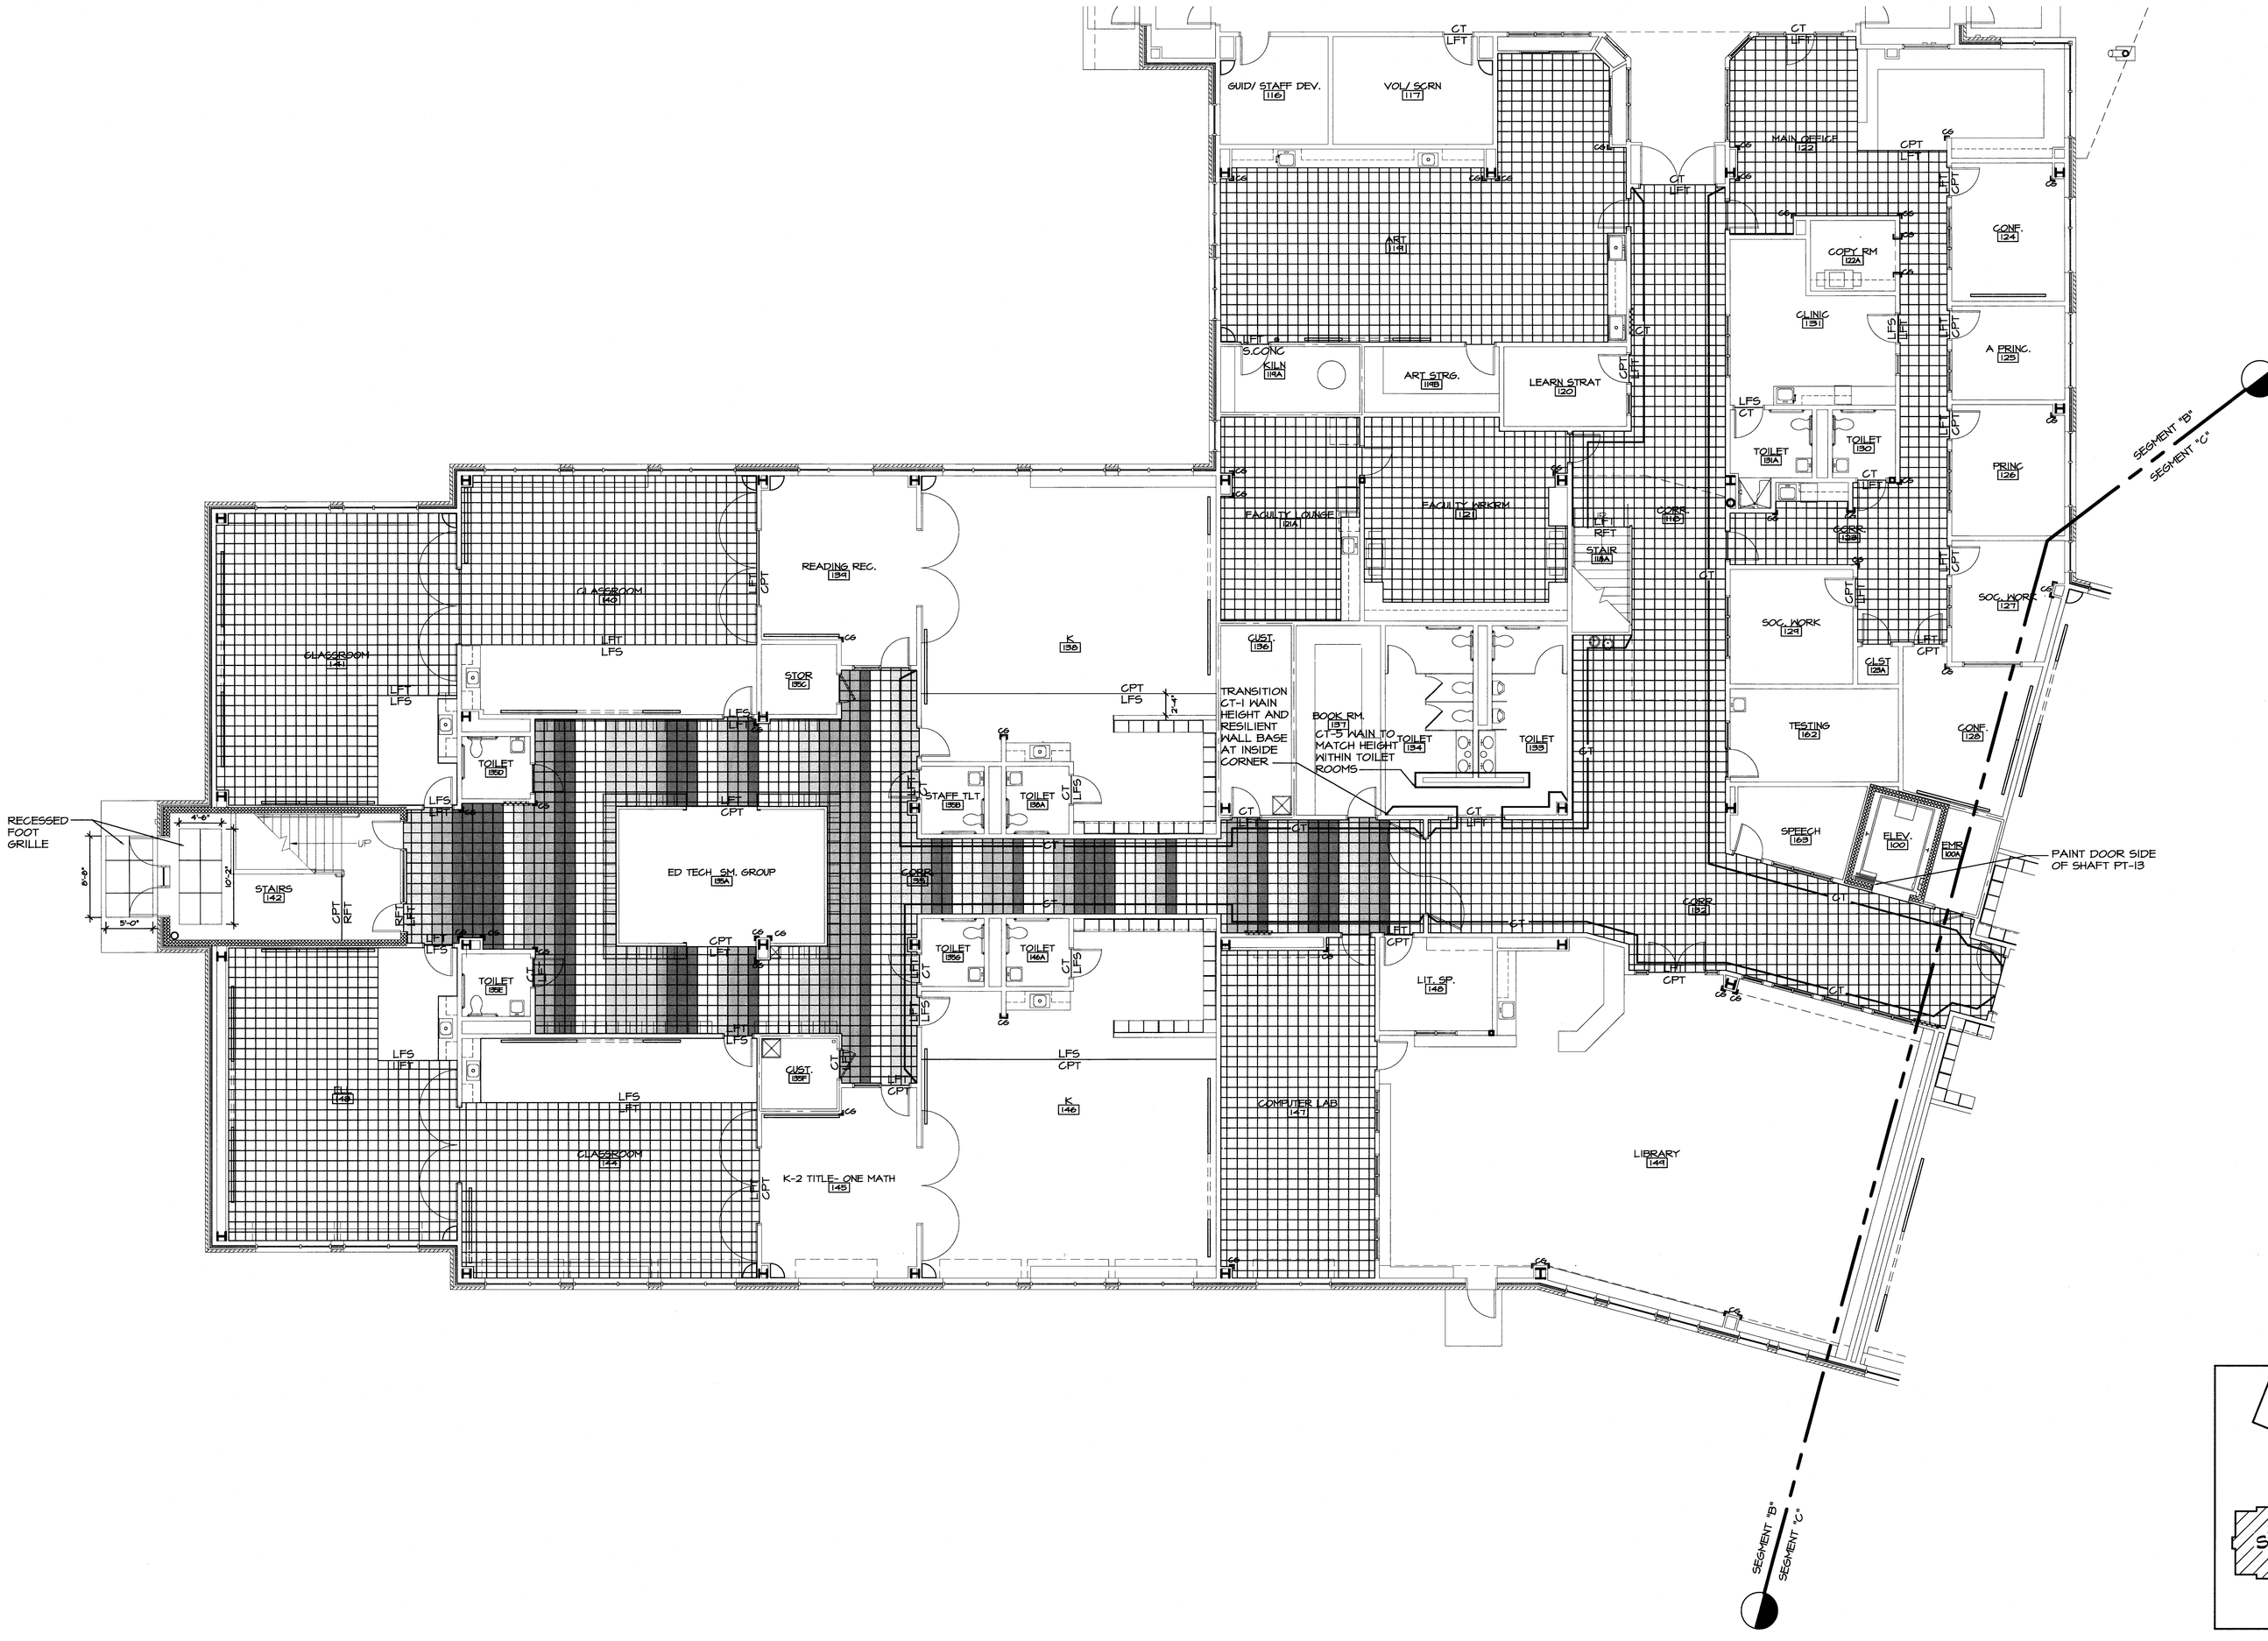

FINISH PLAN NOTES:

1. REFER TO ARCHITECTURAL ABBREVIATIONS ON SHEET G1002 FOR ALL ABBREVIATIONS SHOWN.

2. ABBREVIATIONS IN ADDITION TO THOSE ON G1002 INCLUDE:
   S. CONC. - SEALED CONCRETE

3. REFER TO FINISH SCHEDULES ON SHEET AF601 FOR MORE INFORMATION.

4. REFER TO SPECIFICATION FOR PRODUCT INFORMATION.

5. REFER TO REFLECTED CEILING PLANS ON SHEETS AE103A-AE104C FOR MORE INFORMATION.

6. REFER TO INTERIOR ELEVATIONS ON SHEETS AE205 TO AE219.

7. WALL, FLOOR, AND BASE FINISH TRANSITIONS ARE TO OCCUR ON INSIDE CORNERS U.N.O. VERIFY QUESTIONABLE FIELD CONDITIONS WITH ARCHITECT.

8. REFER TO AF501 FOR TRANSITION DETAILS. INSTALL NEW TRANSITION STRIPS WHERE NEW FLOORING MATERIAL ABUTS DISSIMILAR FLOORING MATERIAL.

9. FLOORING CONTRACTOR TO VERIFY LOCATION AND STYLE OF FLOORING TRANSITION STRIPS BEFORE INSTALLATION.

10. CENTERLINE OF FLOORING TRANSITIONS BETWEEN ROOMS TO OCCUR AT CENTERLINE OF DOOR FRAMES, U.N.O.

11. ELEVATOR FLOOR TO RECEIVE SCHEDULED FINISH. ALL OTHER FINISHES TO BE SELECTED BY ARCHITECT FROM MANUFACTURER'S FULL RANGE OF STANDARD FINISH OPTIONS, U.N.O.

12. PAINT EXPOSED METAL STAIR SURFACES PT-2 INCLUDING UNDERSIDES OF METAL PANS, CARRIAGES, RAILINGS, PICKETS, HANDRAILS AND HANDRAIL MOUNTING BRACKETS, U.N.O.

FINISH PLAN LEGEND:

1. SHADED GRAPHIC APPLIES TO ROOMS W/ PATTERN ONLY. SEE FINISH SCHEDULE FOR FINISH IN ROOMS WITHOUT SHADING.

FIELD ACCENT ACCENT ACCENT

SHEET OR ROLL PATTERN DESIGNATION, SEE NOTE 1

TILE PATTERN DESIGNATION, SEE NOTE 1

CORNER GUARD LOCATIONS.

—CT— CERAMIC TILE WAINSCOT EXTENTS. LINE ILLUSTRATES INTENT OF CT WAIN LOCATIONS. CT WAIN TO EXTEND TO HOLLOW METAL FRAMES.

REV.	DESCRIPTION	DATE
--	--	--
--	--	--
--	--	--
0	----	00.00.00

PERMIT APPLICATION SUBMISSION 3-18-09

CURRENT ISSUE STATUS:

PROJECT NORTH

MAG. NORTH

LICENSED ARCHITECT MICHAEL E. J.CHANNING No. 3007 STATE OF MAINE 3-18-09

KEY PLAN

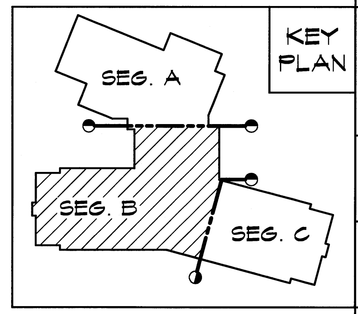

WBRC ARCHITECTS · ENGINEERS
WWW.WBRCARCH.COM
BANGOR, MAINE 207-947-4301
PORTLAND, MAINE 207-828-4301
SARASOTA, FLORIDA 941-355-1057

OCEAN AVENUE ELEMENTARY SCHOOL
PORTLAND, ME
PROJECT:

FIRST FLOOR FINISH PLAN SEG. B
SHEET TITLE:

WBRC CAD FILE: 331610-AF101-B
PROJECT No. 331610
GRAPHIC SCALE: 0" 1"
SCALE: AS NOTED
PROJECT MANAGER: MEJ
DRAWN BY: JLR
CHECKED BY: MEJ
SHEET No. AF101-B

© COPYRIGHT 2008 WBRC

A1 FIRST FLOOR FINISH PLAN SEG. B

1/8"=1'-0" --

3/18/2009 3:44 PM I:\3301-3400\331610 OCEAN AVE. ELEMENTARY SCHOOL - SD TO CAD\965\OCEAN AVENUE ELEMENTARY SCHOOL\OCEAN AVENUE ELEMENTARY SCHOOL - SHEETS\331610-AF101-B FIRST FLOOR FINISH PLAN SEG. B.DWG JESSICA.BRODEUR