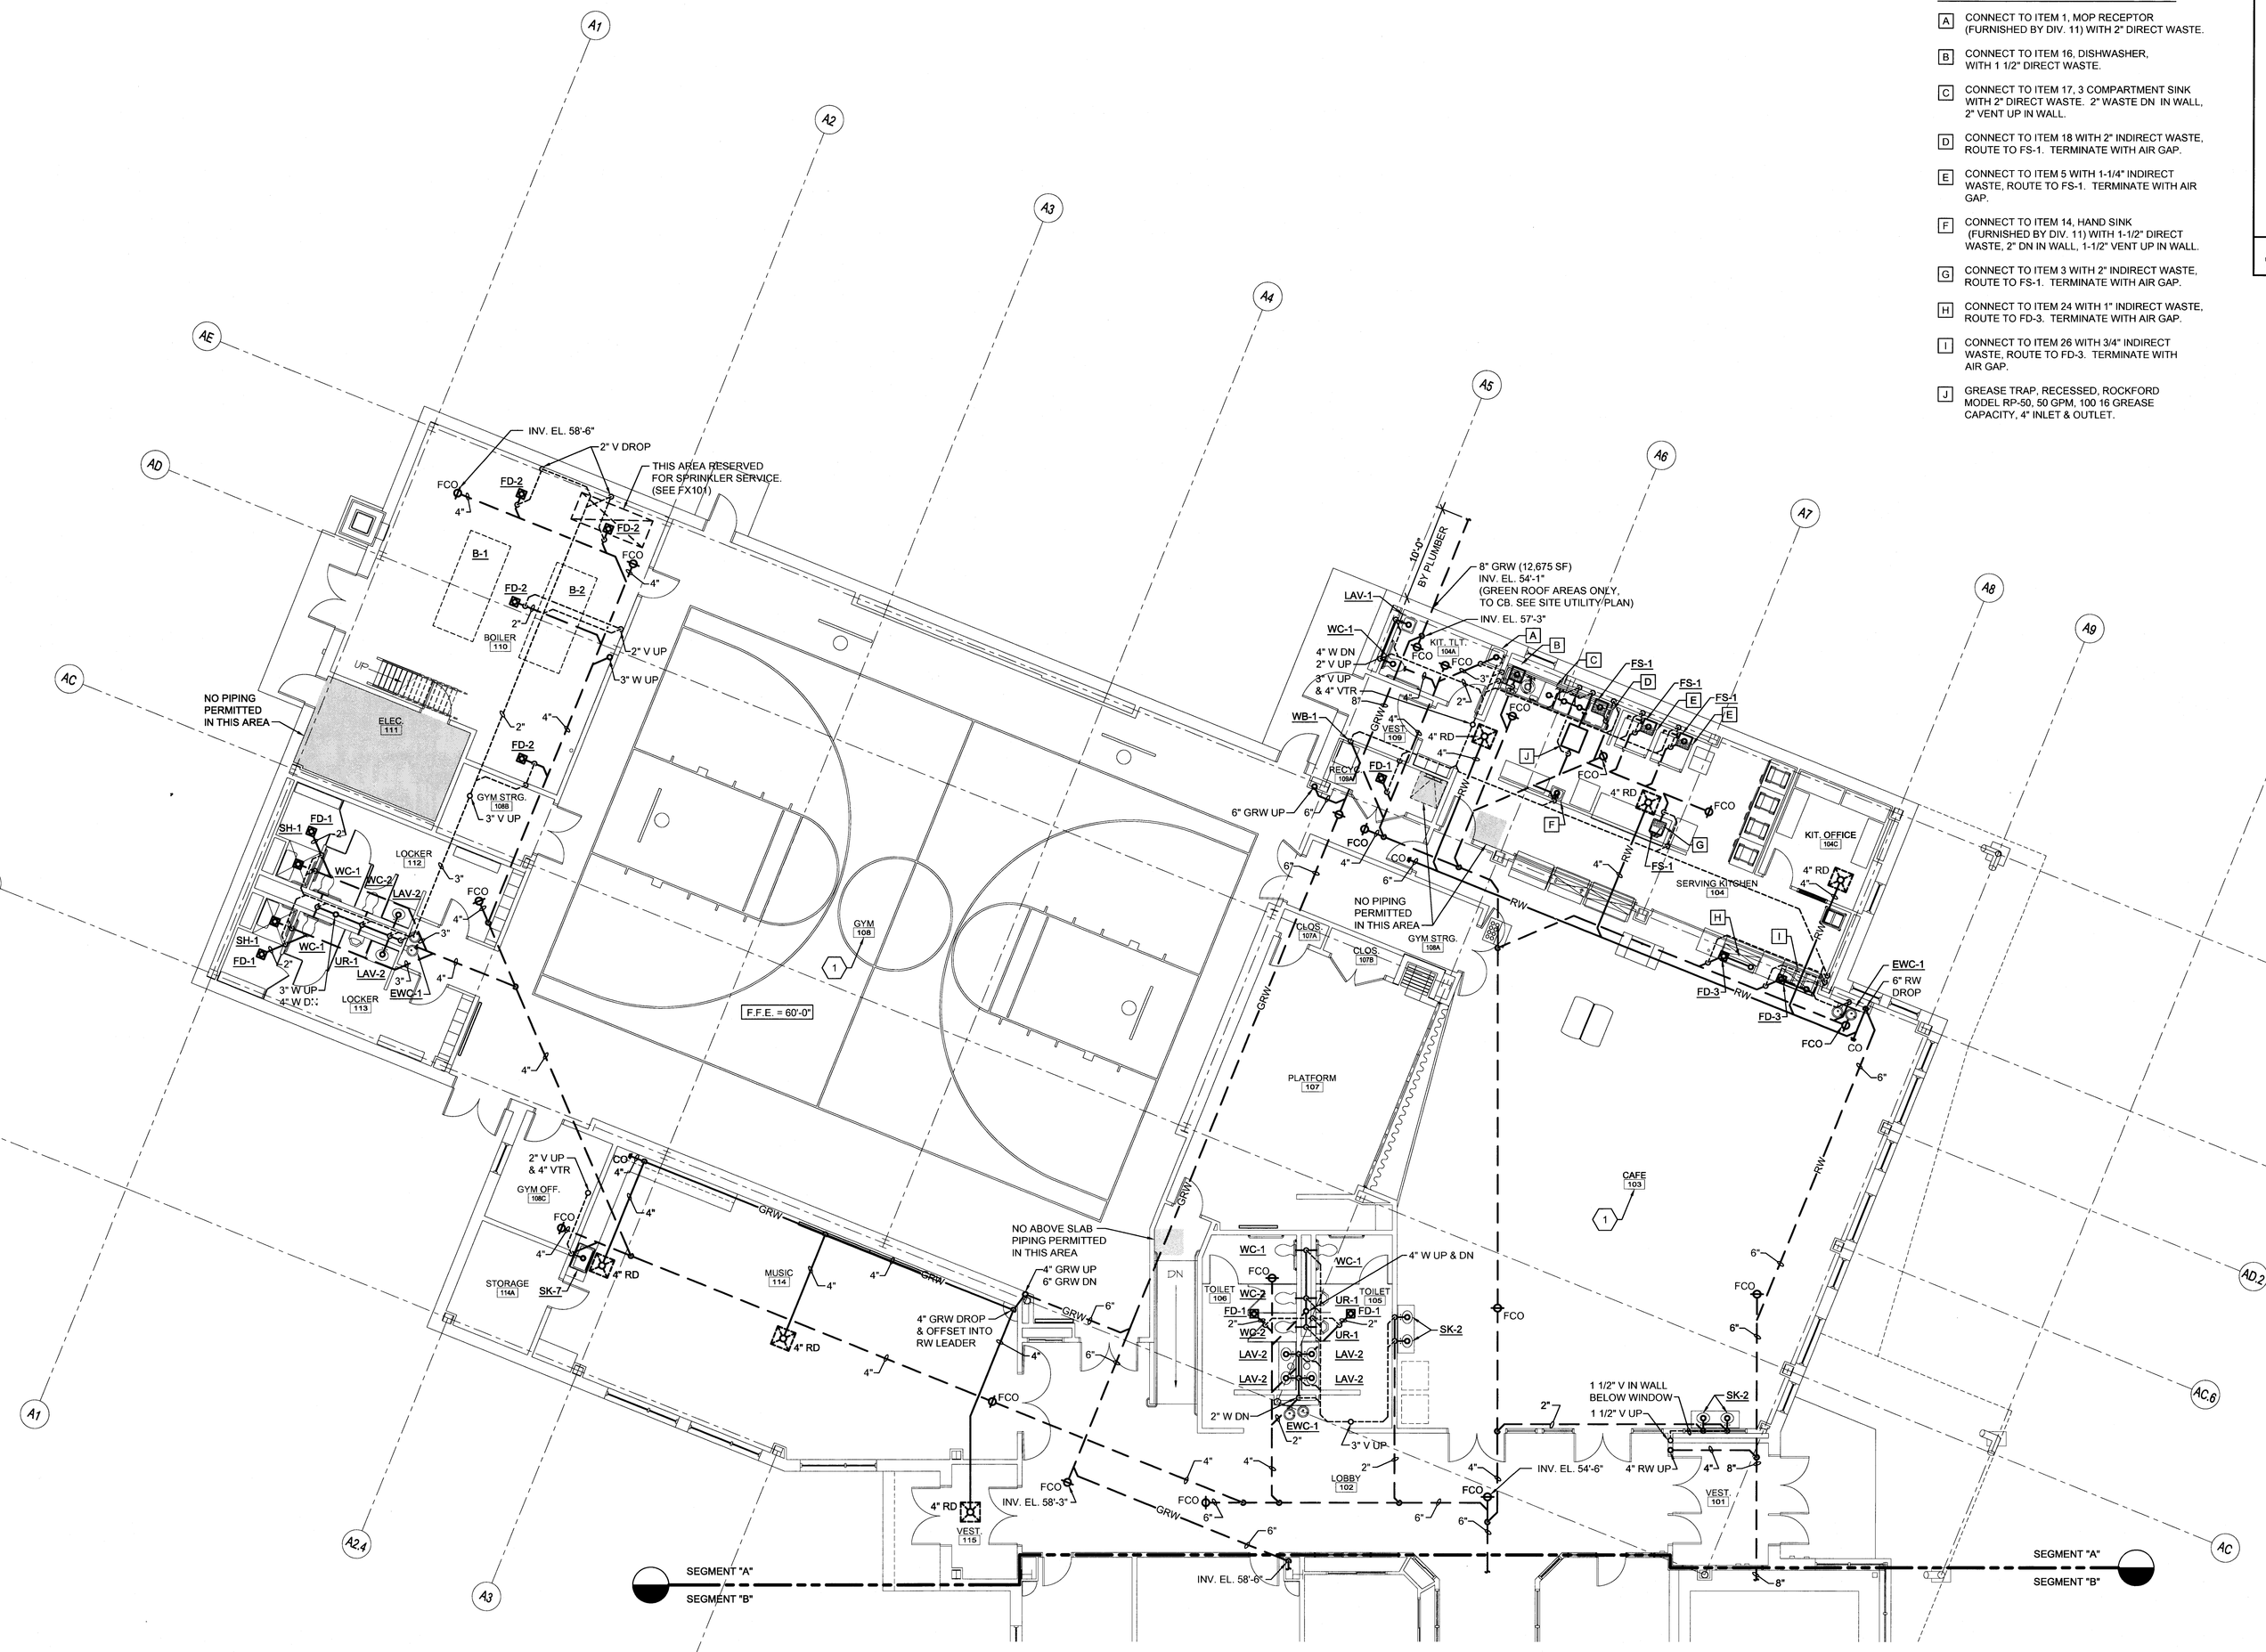

FOOD SERVICE EQUIPMENT NOTES:

- A CONNECT TO ITEM 1, MOP RECEPTOR (FURNISHED BY DIV. 11) WITH 2" DIRECT WASTE.
- B CONNECT TO ITEM 16, DISHWASHER, WITH 1 1/2" DIRECT WASTE.
- C CONNECT TO ITEM 17, 3 COMPARTMENT SINK WITH 2" DIRECT WASTE. 2" WASTE DN IN WALL, 2" VENT UP IN WALL.
- D CONNECT TO ITEM 18 WITH 2" INDIRECT WASTE, ROUTE TO FS-1. TERMINATE WITH AIR GAP.
- E CONNECT TO ITEM 5 WITH 1-1/4" INDIRECT WASTE, ROUTE TO FS-1. TERMINATE WITH AIR GAP.
- F CONNECT TO ITEM 14, HAND SINK (FURNISHED BY DIV. 11) WITH 1-1/2" DIRECT WASTE, 2" DN IN WALL, 1-1/2" VENT UP IN WALL.
- G CONNECT TO ITEM 3 WITH 2" INDIRECT WASTE, ROUTE TO FS-1. TERMINATE WITH AIR GAP.
- H CONNECT TO ITEM 24 WITH 1" INDIRECT WASTE, ROUTE TO FD-3. TERMINATE WITH AIR GAP.
- I CONNECT TO ITEM 26 WITH 3/4" INDIRECT WASTE, ROUTE TO FD-3. TERMINATE WITH AIR GAP.
- J GREASE TRAP, RECESSED, ROCKFORD MODEL RP-50, 50 GPM, 100 16 GREASE CAPACITY, 4" INLET & OUTLET.

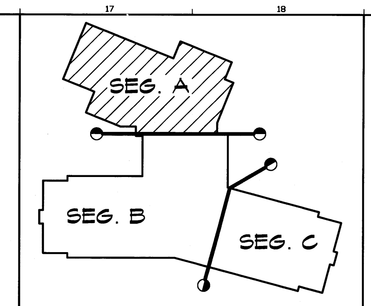

KEY PLAN

GENERAL NOTES:

1. REFER TO PLUMBING FIXTURE CONNECTION SCHEDULE FOR PIPING SIZES TO INDIVIDUAL FIXTURES.
2. INTERIOR UNDERSLAB PLUMBING PIPING INVERTS INDICATED ARE FOR REFERENCE. CONTRACTOR SHALL FIELD VERIFY EXACT INVERTS, COORDINATE WALL PENETRATIONS, AND WITH STRUCTURAL FOOTINGS, AND ALL OTHER UNDERSLAB UTILITIES.
3. BUILDING SANITARY SEWER SHALL BE RUN IN PRACTICAL ALIGNMENT AND AT UNIFORM SLOPE. BASIS OF DESIGN OF UNDERSLAB SANITARY SEWER PIPING IS 1/4" PER FOOT SLOPE.

TECHNICAL NOTES:

1. EXPOSED STRUCTURE, NO CEILING IN THIS AREA. COORDINATE EXTENT WITH REFLECTED CEILING PLANS. INTENT IS FOR EXPOSED UTILITIES TO BE PAINTED. PAINTING BY OTHERS, REFER TO DIV. 9.
2. WASTE PIPING ABOVE SLAB IN WALL.

REV.	DESCRIPTION	DATE
--	--	--
--	--	--
--	--	--
0	----	00.00.00

PERMIT APPLICATION SUBMISSION 3-18-09

CURRENT ISSUE STATUS:

PROJECT NORTH

DANIEL C. DMON No. 9977 LICENSED PROFESSIONAL ENGINEER
03.18.09

WBRC ARCHITECTS · ENGINEERS
WWW.WBRCAE.COM
BANGOR, MAINE 207-947-4281
PORTLAND, MAINE 207-828-4281
SARASOTA, FLORIDA 941-952-2727

OCEAN AVENUE ELEMENTARY SCHOOL
PORTLAND, ME

PROJECT:

FIRST FLOOR SANITARY WASTE & VENT PLAN - SEG. A

SHEET TITLE:

WBRC CAD FILE:	331610-PL101-A
PROJECT No.	331610
SCALE:	1/8" = 1'-0"
PROJECT MANAGER:	MEJ
DRAWN BY:	LAC
CHECKED BY:	DMON

GRAPHIC SCALE: 0" 1"

SHEET No. PL101-A

© COPYRIGHT 2009 WBRC

A1 | FIRST FLOOR SANITARY WASTE & VENT PLAN - SEG. A

1/8" = 1'-0" | --

3/18/2009 10:31 AM I:\331\-340\331610 OCEAN AVE. ELEMENTARY SCHOOL - SD TO CAD\MISC\OCEAN AVENUE ELEMENTARY SCHOOL\OCEAN AVENUE ELEMENTARY SCHOOL - SEG. A.DWG LUKE.CHIAVELLI