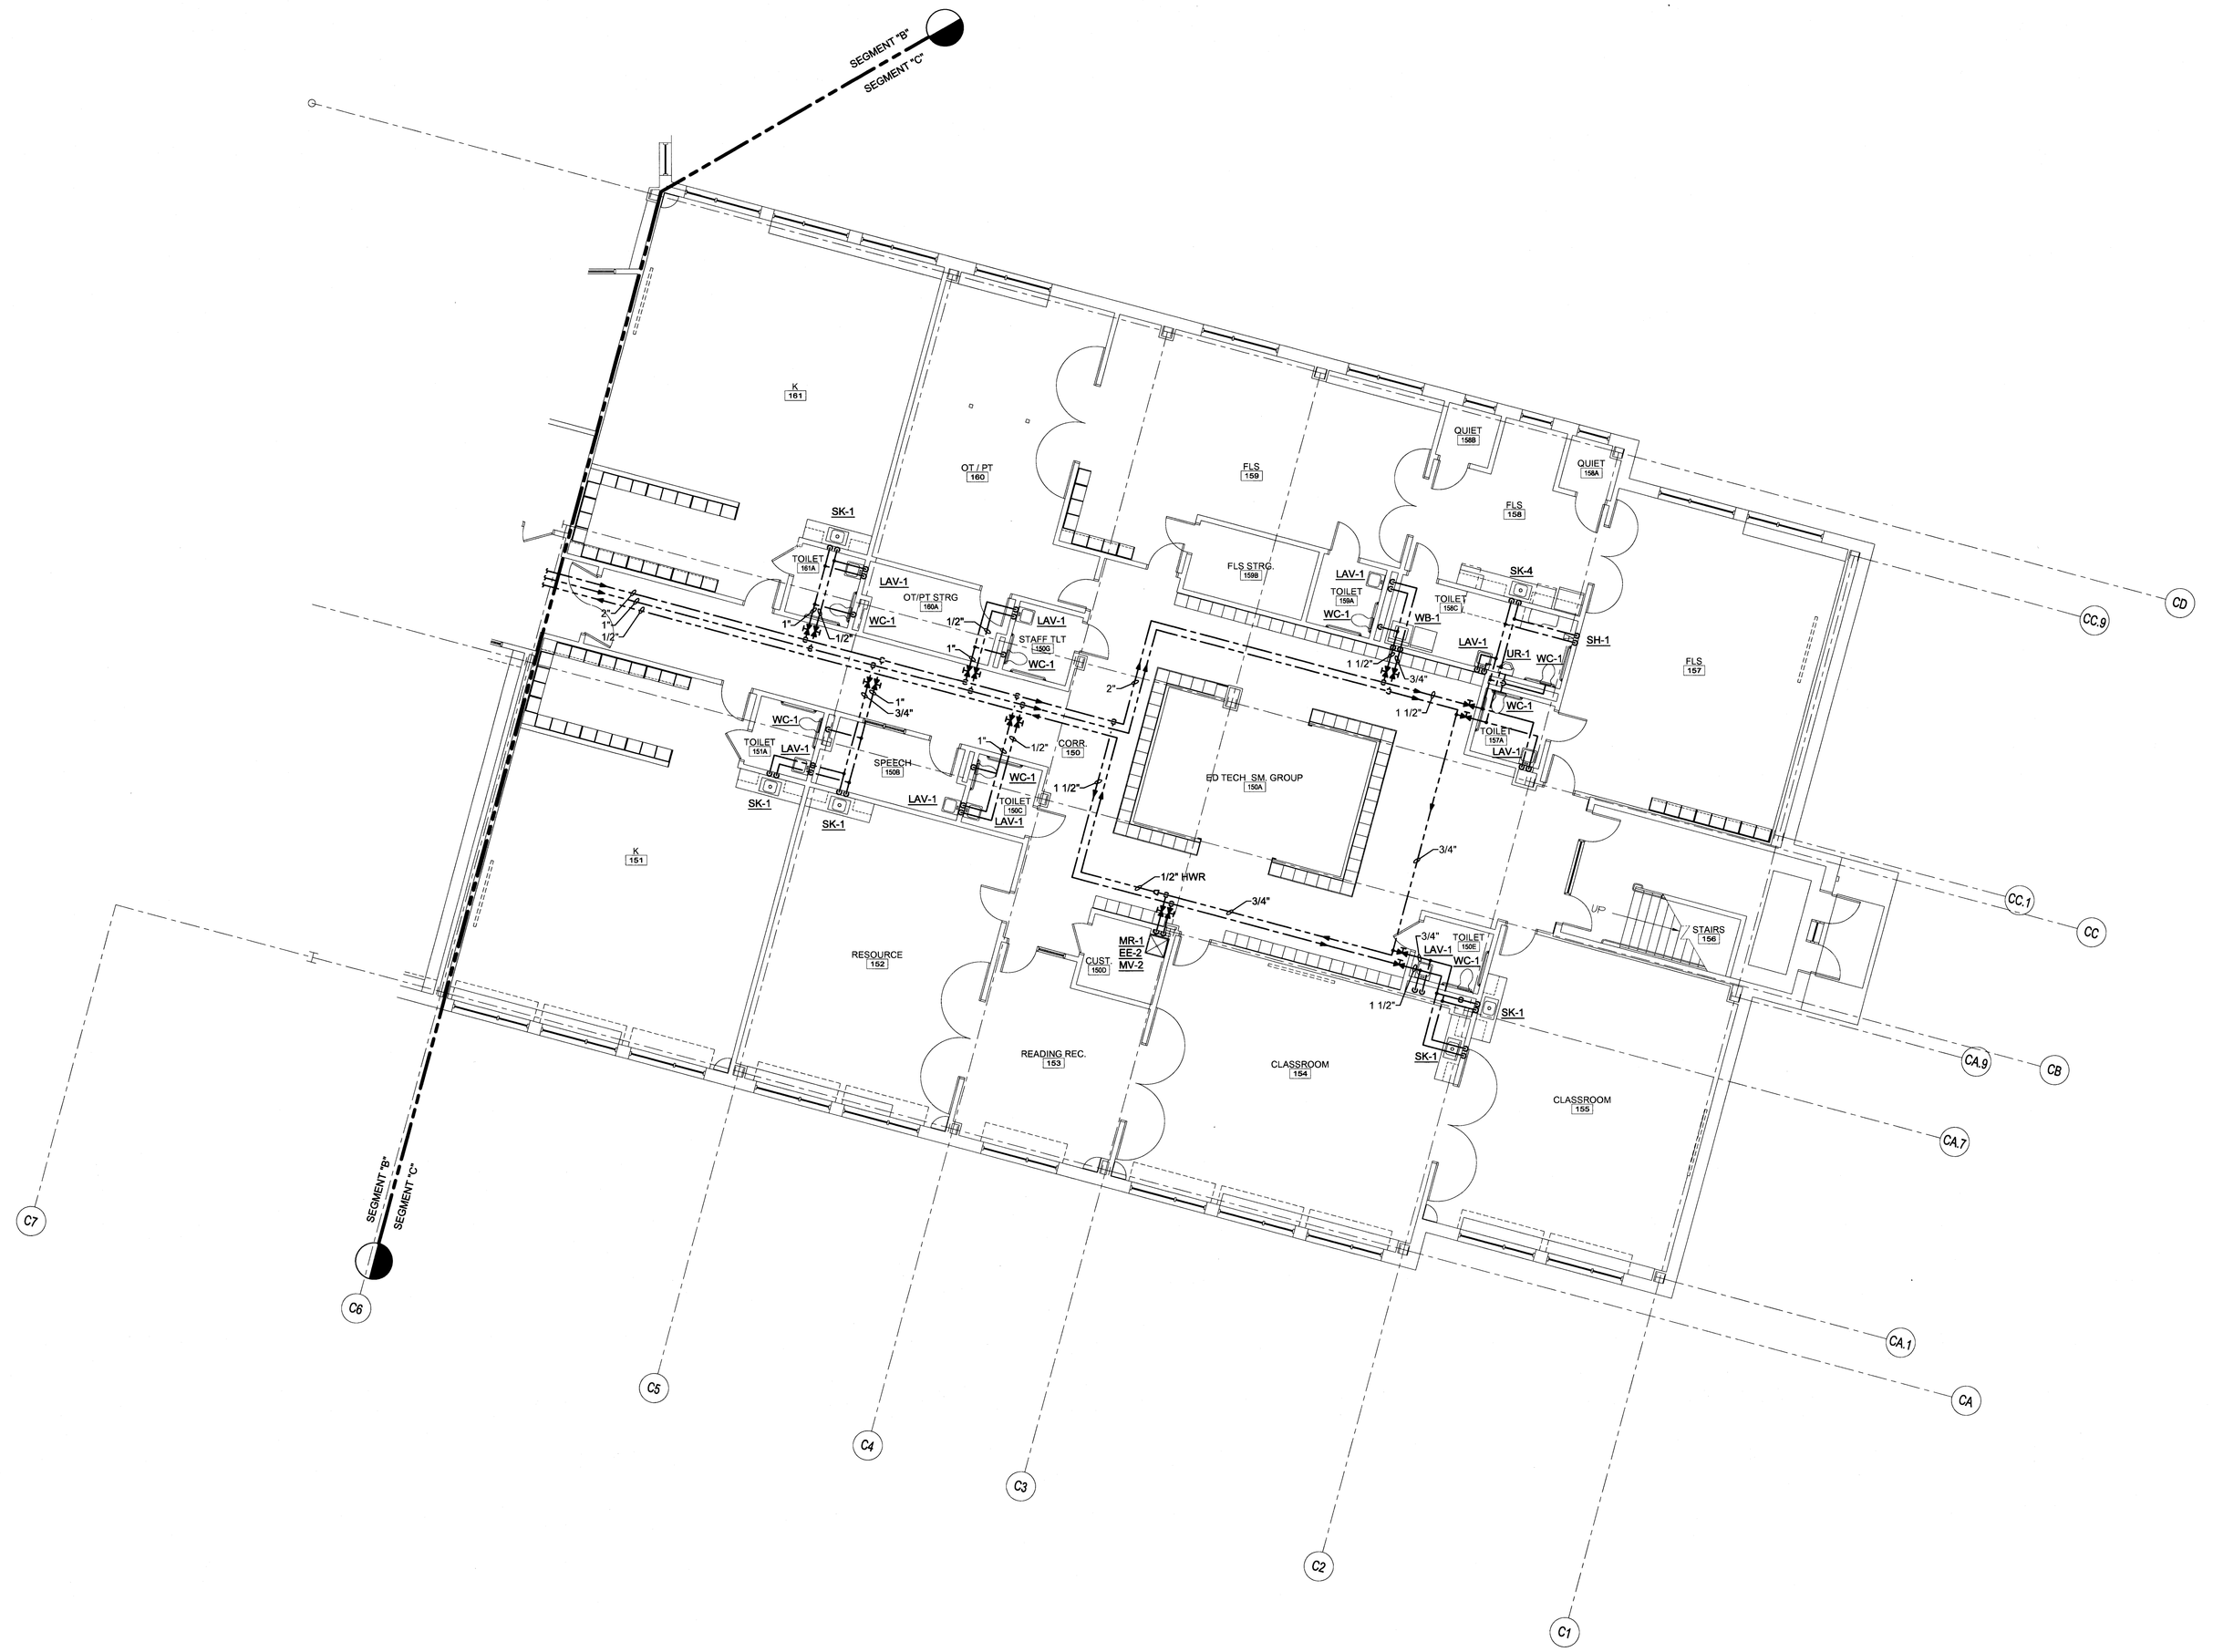

KEY PLAN

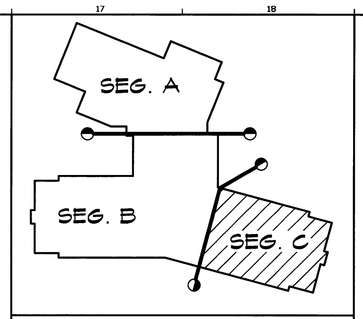

GENERAL NOTES:

1. REFER TO PLUMBING FIXTURE CONNECTION SCHEDULE FOR PIPING SIZES TO INDIVIDUAL FIXTURES.
2. PROVIDE SHOCK ABSORBERS AT ALL CW BRANCHES TO FLUSH VALVES.
3. PROVIDE SHOCK ABSORBERS AT ALL HW BRANCHES TO TOILET ROOMS W/ SENSOR FAUCETS.

TECHNICAL NOTES:

1. EXPOSED STRUCTURE, NO CEILING IN THIS AREA. COORDINATE EXTENT WITH REFLECTED CEILING PLANS. INTENT IS FOR EXPOSED UTILITIES TO BE PAINTED. PAINTING BY OTHERS, REFER TO DIV. 9.
2. 1/2" PEX TUBING DROPS IN WALL. COORDINATE QUANTITY WITH DRAINAGE PIPING PLAN, ROUTE INDIVIDUAL 1/2" PEX TUBING UNDERSLAB TO EACH FLOOR DRAIN & FLOOR SINK.
3. CURB, SEE STRUCTURAL.

REV.	DESCRIPTION	DATE
--	--	--
--	--	--
--	--	--
0	-----	00.00.00

PERMIT APPLICATION SUBMISSION 3-18-09

CURRENT ISSUE STATUS:

PROJECT NORTH

STATE OF MAINE DANIEL C. MONROE No. 9977 LICENSED PROFESSIONAL ENGINEER

WBRC ARCHITECTS · ENGINEERS
WWW.WBRCARCH.COM
BANGOR, MAINE 207-947-4581
PORTLAND, MAINE 207-828-4581
SARASOTA, FLORIDA 941-355-9707

OCEAN AVENUE ELEMENTARY SCHOOL
PORTLAND, ME

PROJECT:

FIRST FLOOR DOMESTIC WATER PLAN - SEG. C

SHEET TITLE:

WBRC CAD FILE:	331610-PL121-C
PROJECT No. 331610	GRAPHIC SCALE: 0" 1"
SCALE: 1/8" = 1'-0"	
PROJECT MANAGER: MEJ	SHEET No. PL121-C
DRAWN BY: LAC	
CHECKED BY: DMON	

© COPYRIGHT 2009 WBRC

A1 | FIRST FLOOR DOMESTIC WATER PLAN - SEG. C

1/8" = 1'-0" | --

3/18/2009 10:40 AM I:\331\331-340\331610 OCEAN AVE. ELEMENTARY SCHOOL - SD TO CAD\PLOTS\OCEAN AVENUE ELEMENTARY SCHOOL\OCEAN AVENUE ELEMENTARY SCHOOL - SEG. C.DWG LUKE.CHIAVELLI