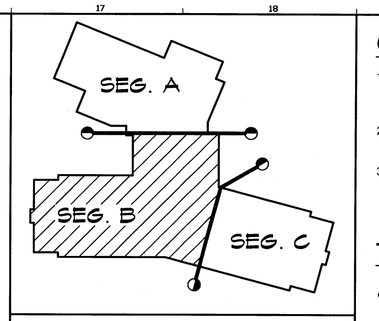

KEY PLAN

GENERAL NOTES:

1. REFER TO PLUMBING FIXTURE CONNECTION SCHEDULE FOR PIPING SIZES TO INDIVIDUAL FIXTURES.
2. PROVIDE SHOCK ABSORBERS AT ALL CW BRANCHES TO FLUSH VALVES.
3. PROVIDE SHOCK ABSORBERS AT ALL HW BRANCHES TO TOILET ROOMS W/ SENSOR FAUCETS.

TECHNICAL NOTES:

1. EXPOSED STRUCTURE, NO CEILING IN THIS AREA. COORDINATE EXTENT WITH REFLECTED CEILING PLANS. INTENT IS FOR EXPOSED UTILITIES TO BE PAINTED. PAINTING BY OTHERS, REFER TO DIV. 9.
2. 1/2" PEX TUBING DROPS IN WALL. COORDINATE QUANTITY WITH DRAINAGE PIPING PLAN. ROUTE INDIVIDUAL 1/2" PEX TUBING UNDERSLAB TO EACH FLOOR DRAIN & FLOOR SINK.
3. CURB, SEE STRUCTURAL.

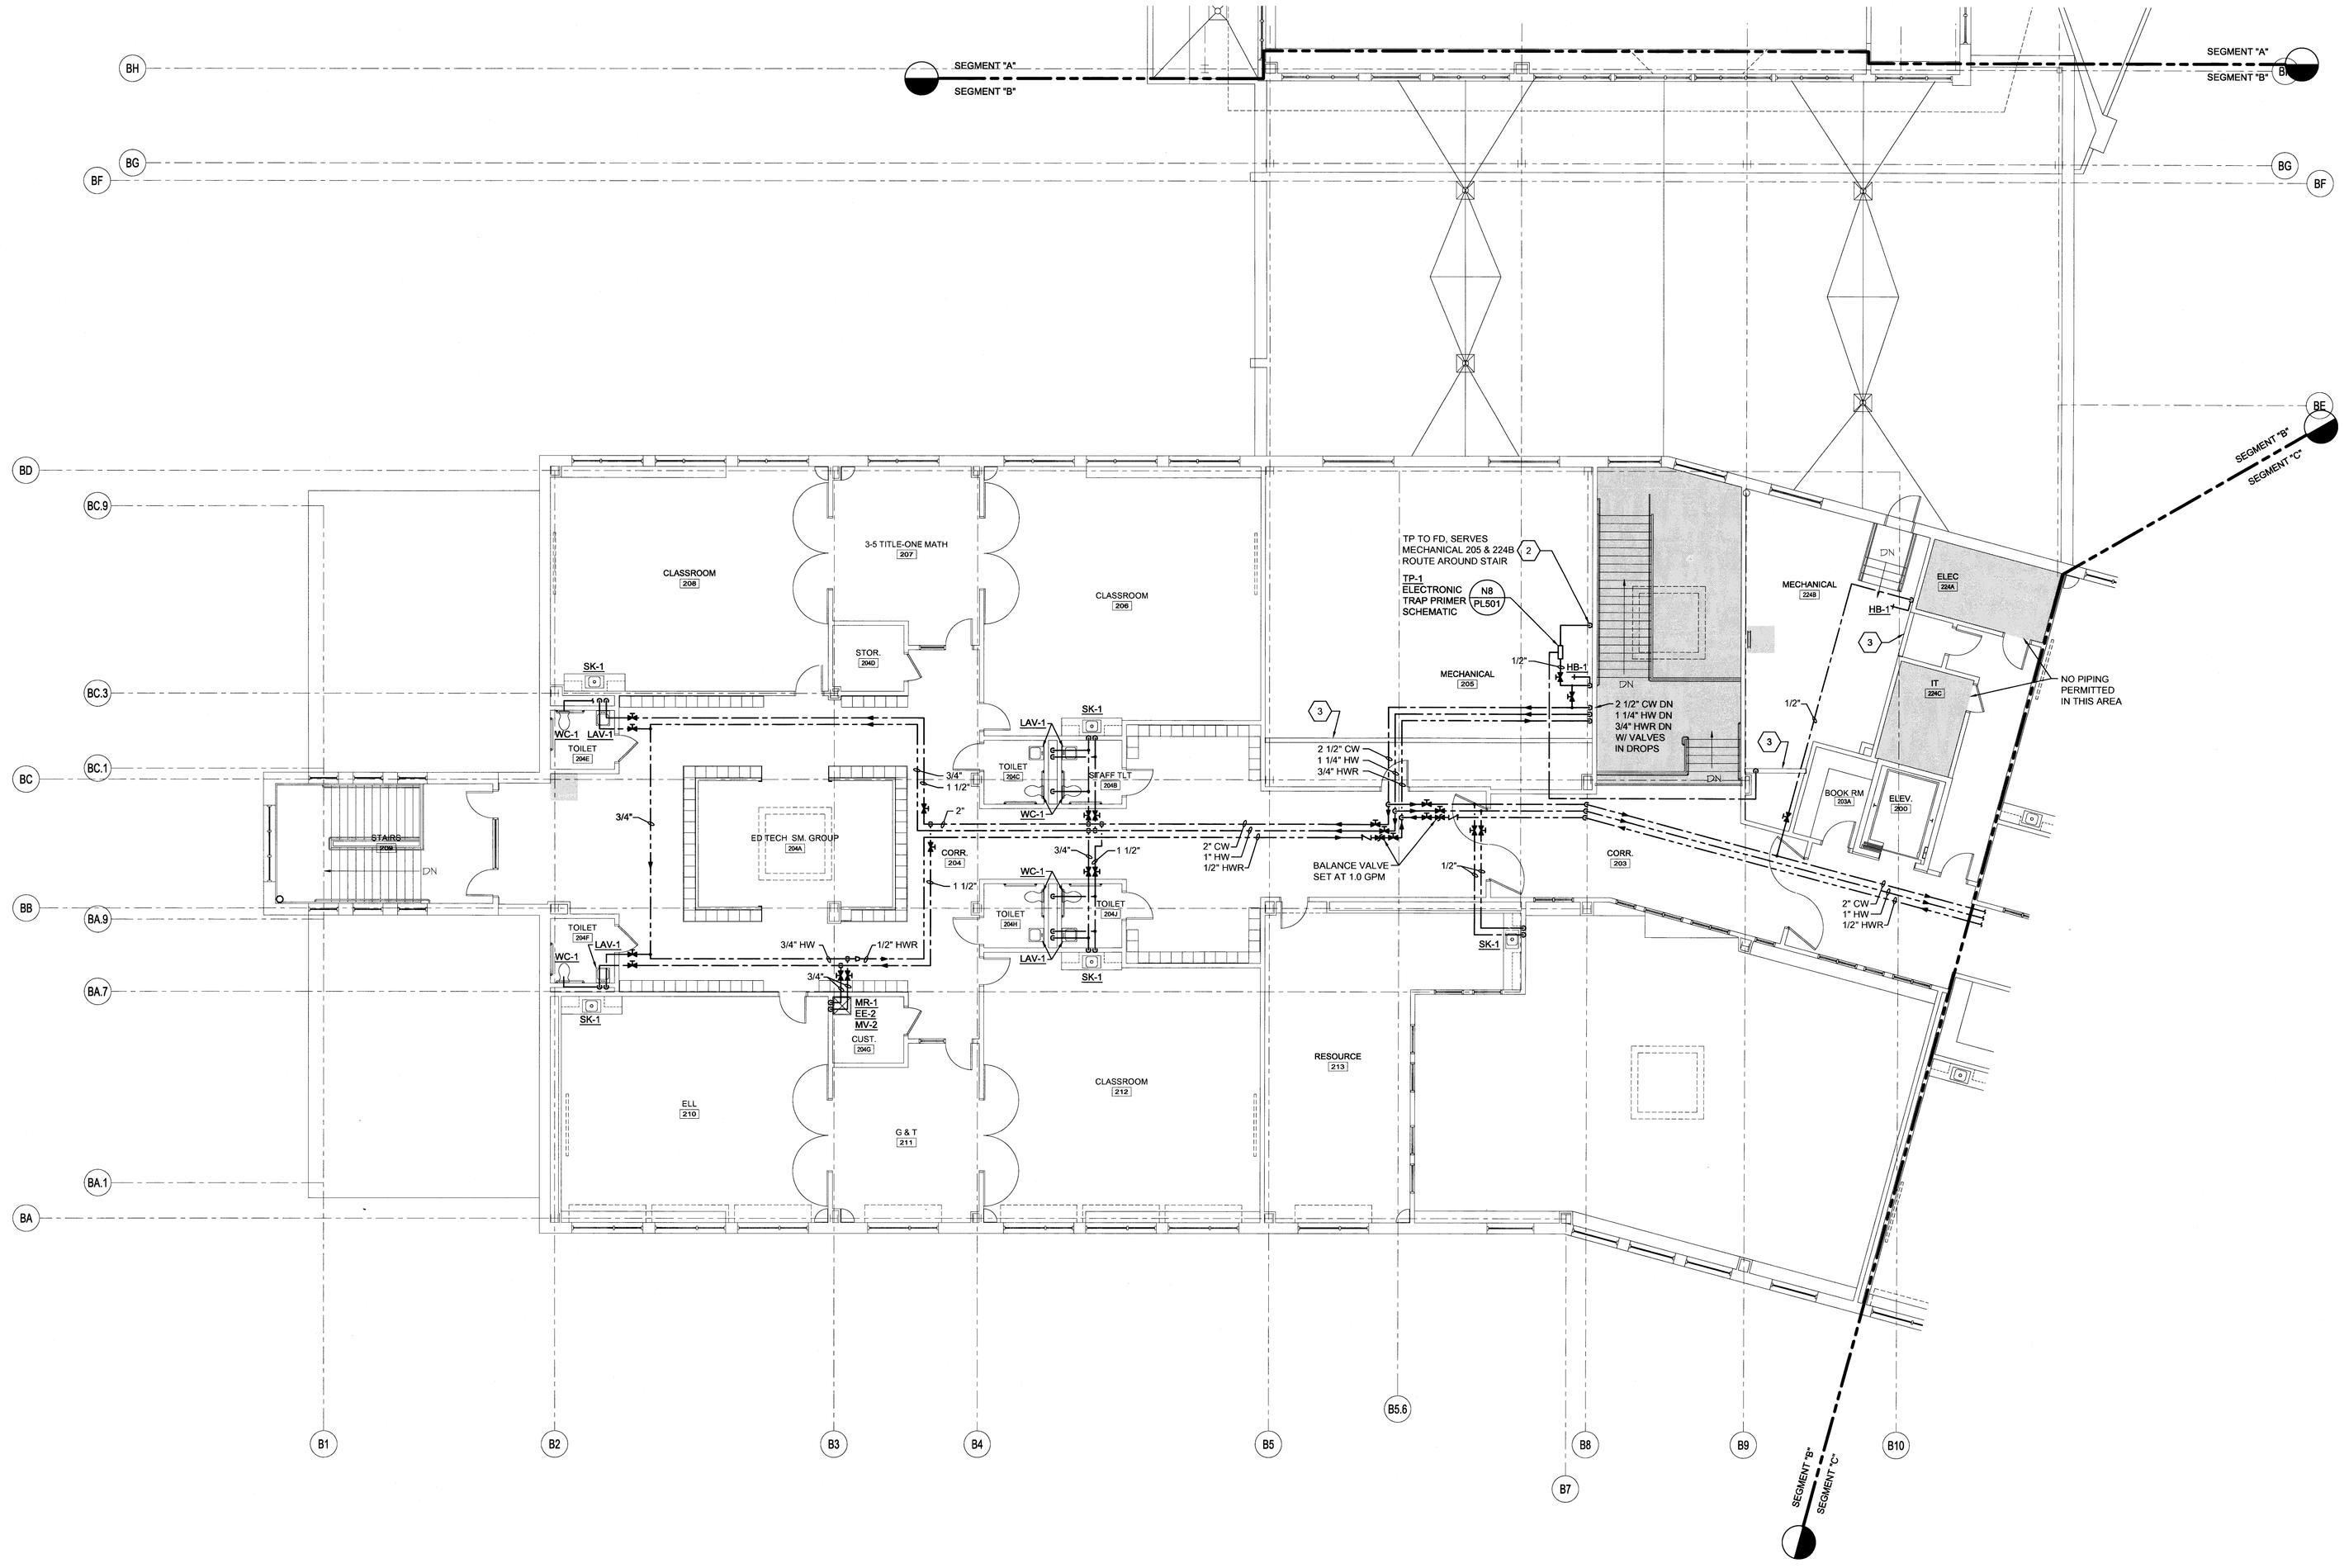

REV.	DESCRIPTION	DATE
--	--	--
--	--	--
--	--	--
0	----	00.00.00

PERMIT APPLICATION SUBMISSION 3-18-09

CURRENT ISSUE STATUS:

PROJECT NORTH

MAG. NORTH

STATE OF MAINE DANIEL C. MONROE No. 9977 LICENSED PROFESSIONAL ENGINEER 03.18.09

WBRC ARCHITECTS · ENGINEERS
WWW.WBRCARCH.COM
BANGOR, MAINE 207-947-4321
PORTLAND, MAINE 207-828-4321
SARASOTA, FLORIDA 941-355-0707

OCEAN AVENUE ELEMENTARY SCHOOL
PORTLAND, ME

PROJECT:

SECOND FLOOR DOMESTIC WATER PLAN - SEG. B

SHEET TITLE:

WBRC CAD FILE:	331610-PL122-B
PROJECT No.	331610
SCALE:	1/8" = 1'-0"
PROJECT MANAGER:	MEJ
DRAWN BY:	LAC
CHECKED BY:	DMON
GRAPHIC SCALE:	0" 1"
SHEET No.	PL122-B

© COPYRIGHT 2009 WBRC

A1	SECOND FLOOR DOMESTIC WATER PLAN - SEG. B
1/8" = 1'-0"	--

3/18/2009 10:41 AM I:\3301-3400\3316\0 OCEAN AVE. ELEMENTARY SCHOOL - SD TO CAD\PLOTS\OCEAN AVENUE ELEMENTARY SCHOOL\SHEETS\3316_PL122-B SECOND FLOOR DOMESTIC WATER PLAN - SEG. B.DWG LUKE.CHIAVELLI