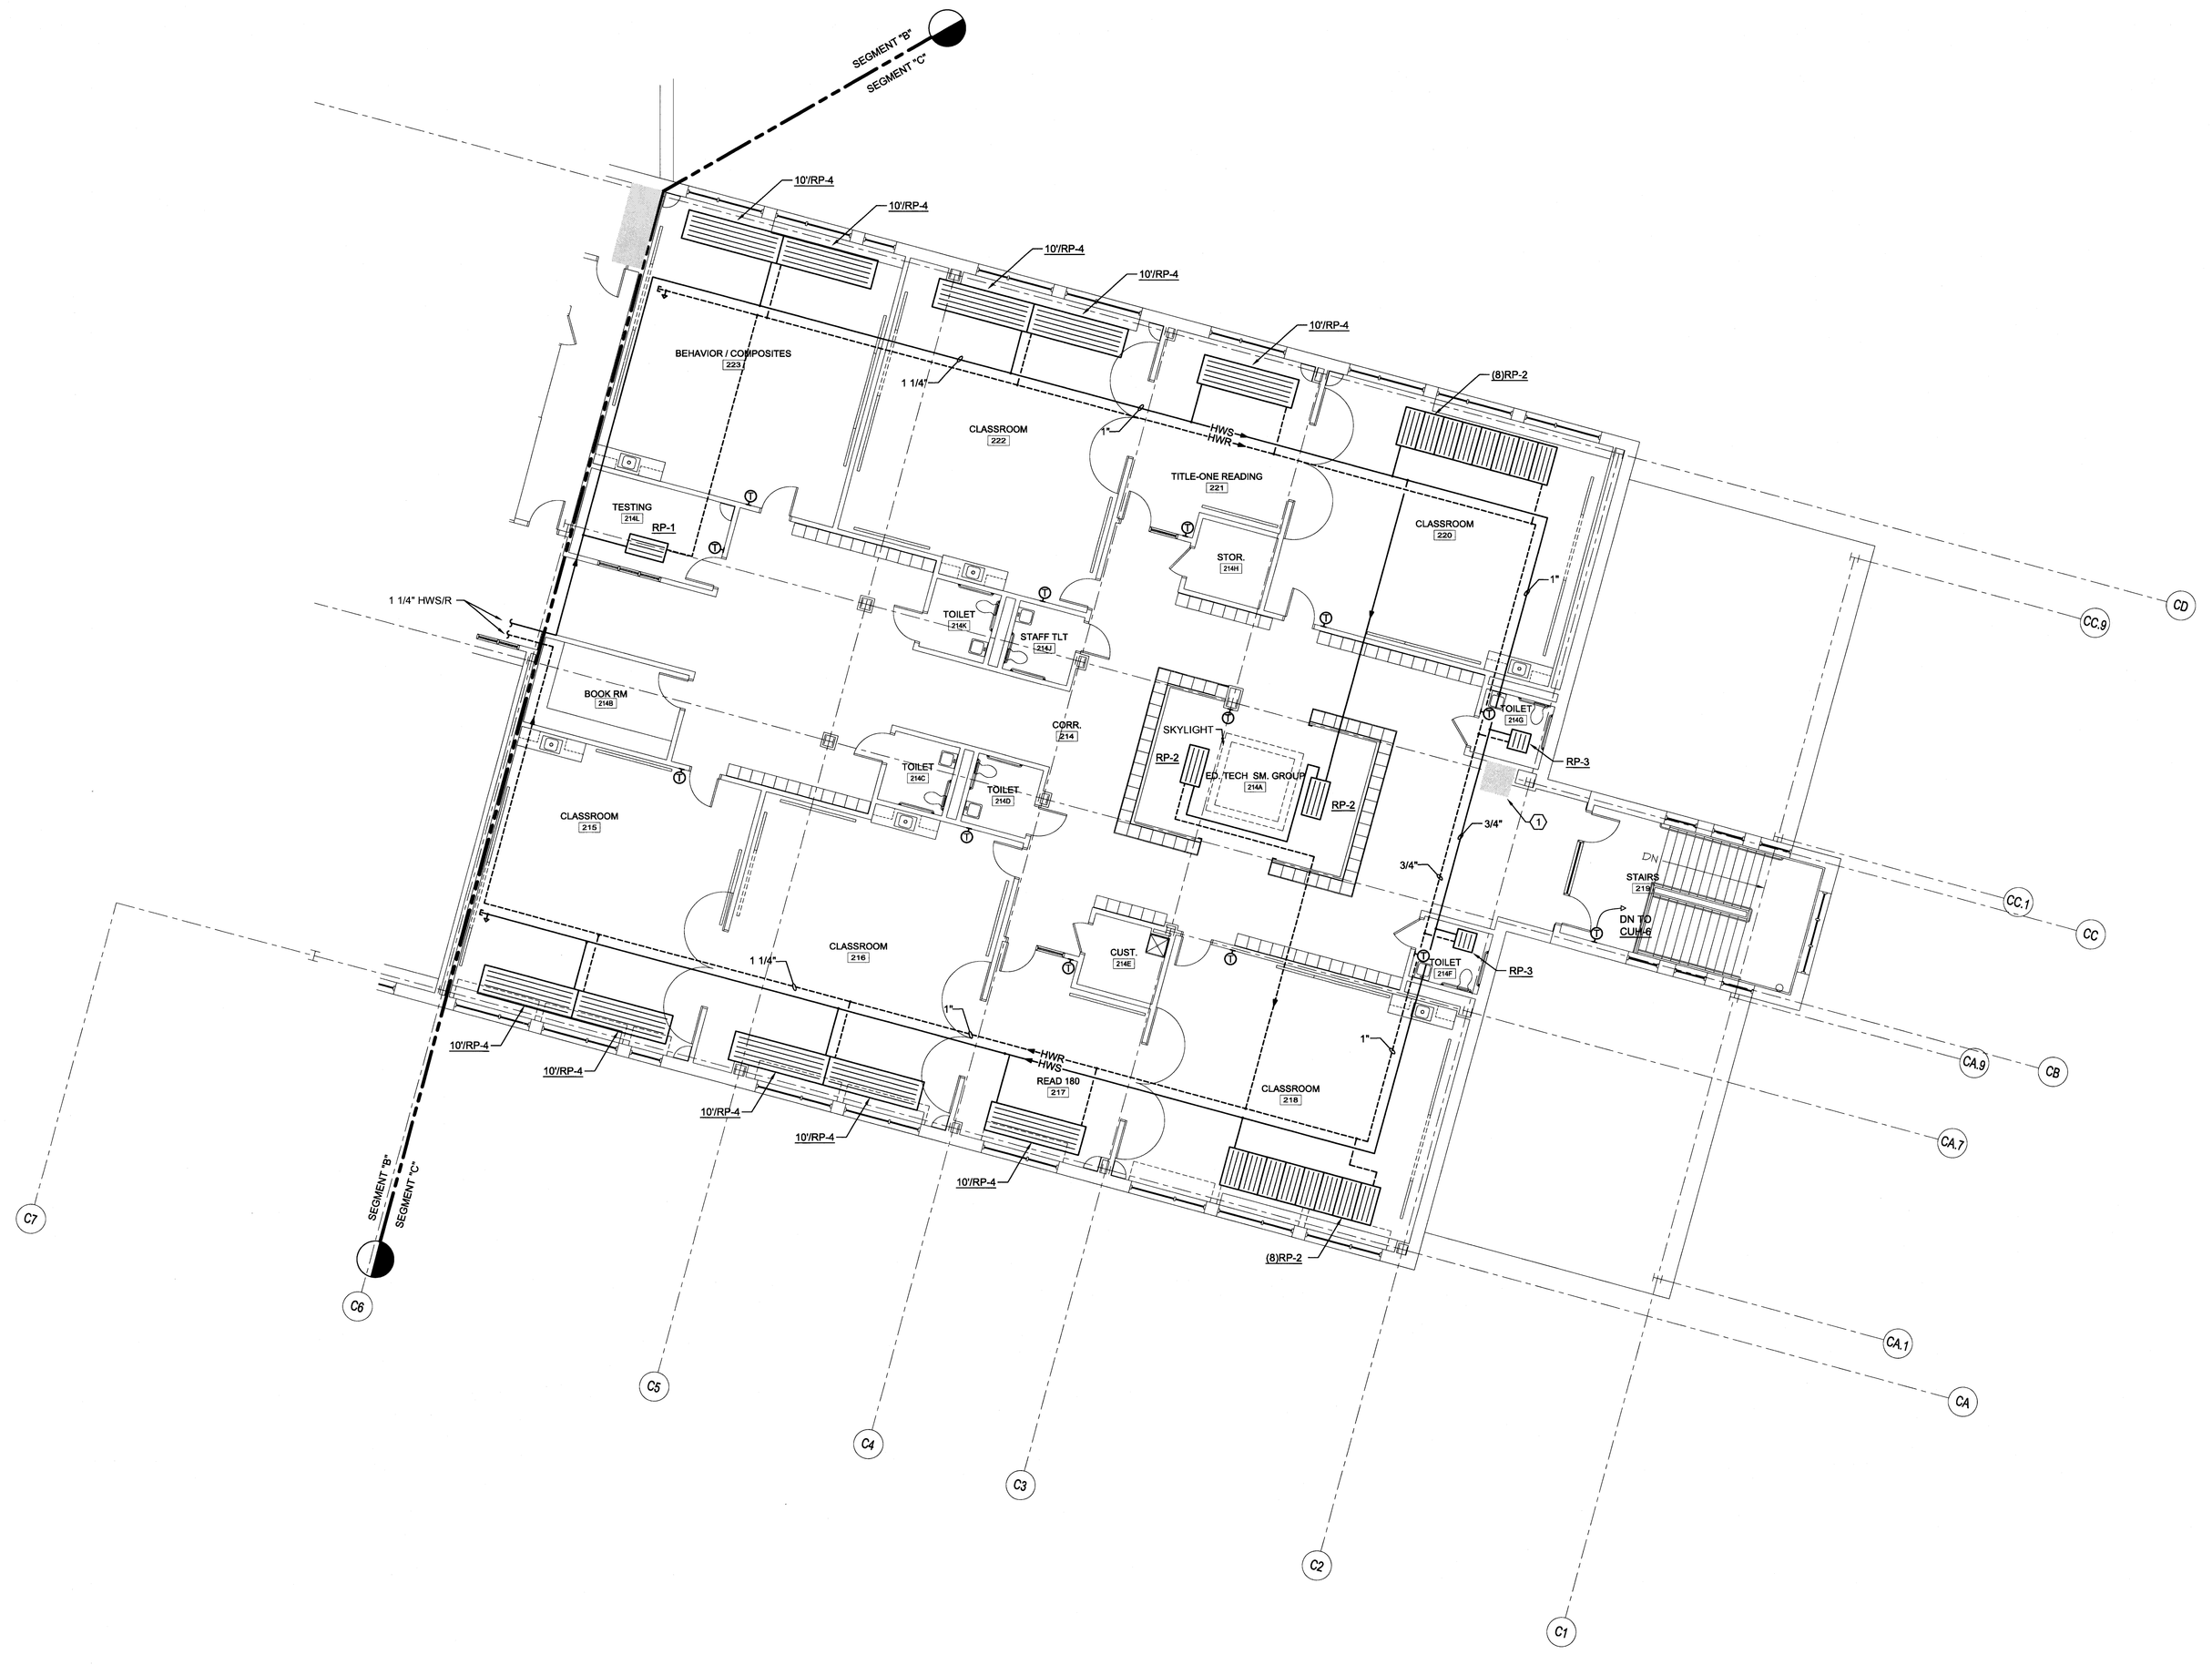

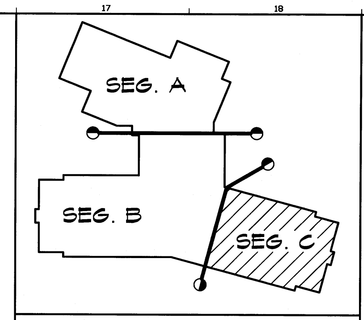

KEY PLAN

TECHNICAL NOTES:

1 ELECTRICAL SPACE, NO PIPING PERMITTED IN THIS AREA.

GENERAL NOTES:

1. ALL PIPE BRANCHES SHALL BE 3/4" UNLESS OTHERWISE NOTED.

REV.	DESCRIPTION	DATE
--	--	--
--	--	--
--	--	--
0	----	00.00.00

PERMIT APPLICATION SUBMISSION 3-18-09

CURRENT ISSUE STATUS:

PROJECT NORTH

MAG NORTH

STATE OF MAINE DANIEL C. MONROE No. 9977 LICENSED PROFESSIONAL ENGINEER

D1.11.09

WBRC ARCHITECTS · ENGINEERS
WWW.WBRCAE.COM
BANGOR, MAINE 207-947-4511
PORTLAND, MAINE 207-828-4511
SARASOTA, FLORIDA 941-556-0707

OCEAN AVENUE ELEMENTARY SCHOOL
PORTLAND, ME

PROJECT:

SECOND FLOOR MECHANICAL PIPING PLAN - SEG. C

SHEET TITLE:

WBRC CAD FILE:	331610-MP102-C
PROJECT No.	331610
SCALE:	1/8" = 1'-0"
PROJECT MANAGER:	MEJ
DRAWN BY:	CGB
CHECKED BY:	DMON

GRAPHIC SCALE: 0" 1"

SHEET No. MP102-C

© COPYRIGHT 2009 WBRC

A1 | SECOND FLOOR MECHANICAL PIPING PLAN - SEG. C

1/8" = 1'-0" | --

3/18/2009 9:40 AM I:\330-340\331610 OCEAN AVE. ELEMENTARY SCHOOL - SD TO CAD\MEP\OCEAN AVENUE ELEMENTARY SCHOOL\OCEAN AVENUE ELEMENTARY SCHOOL - SEG. C.DWG COURTNEY.BUNKER