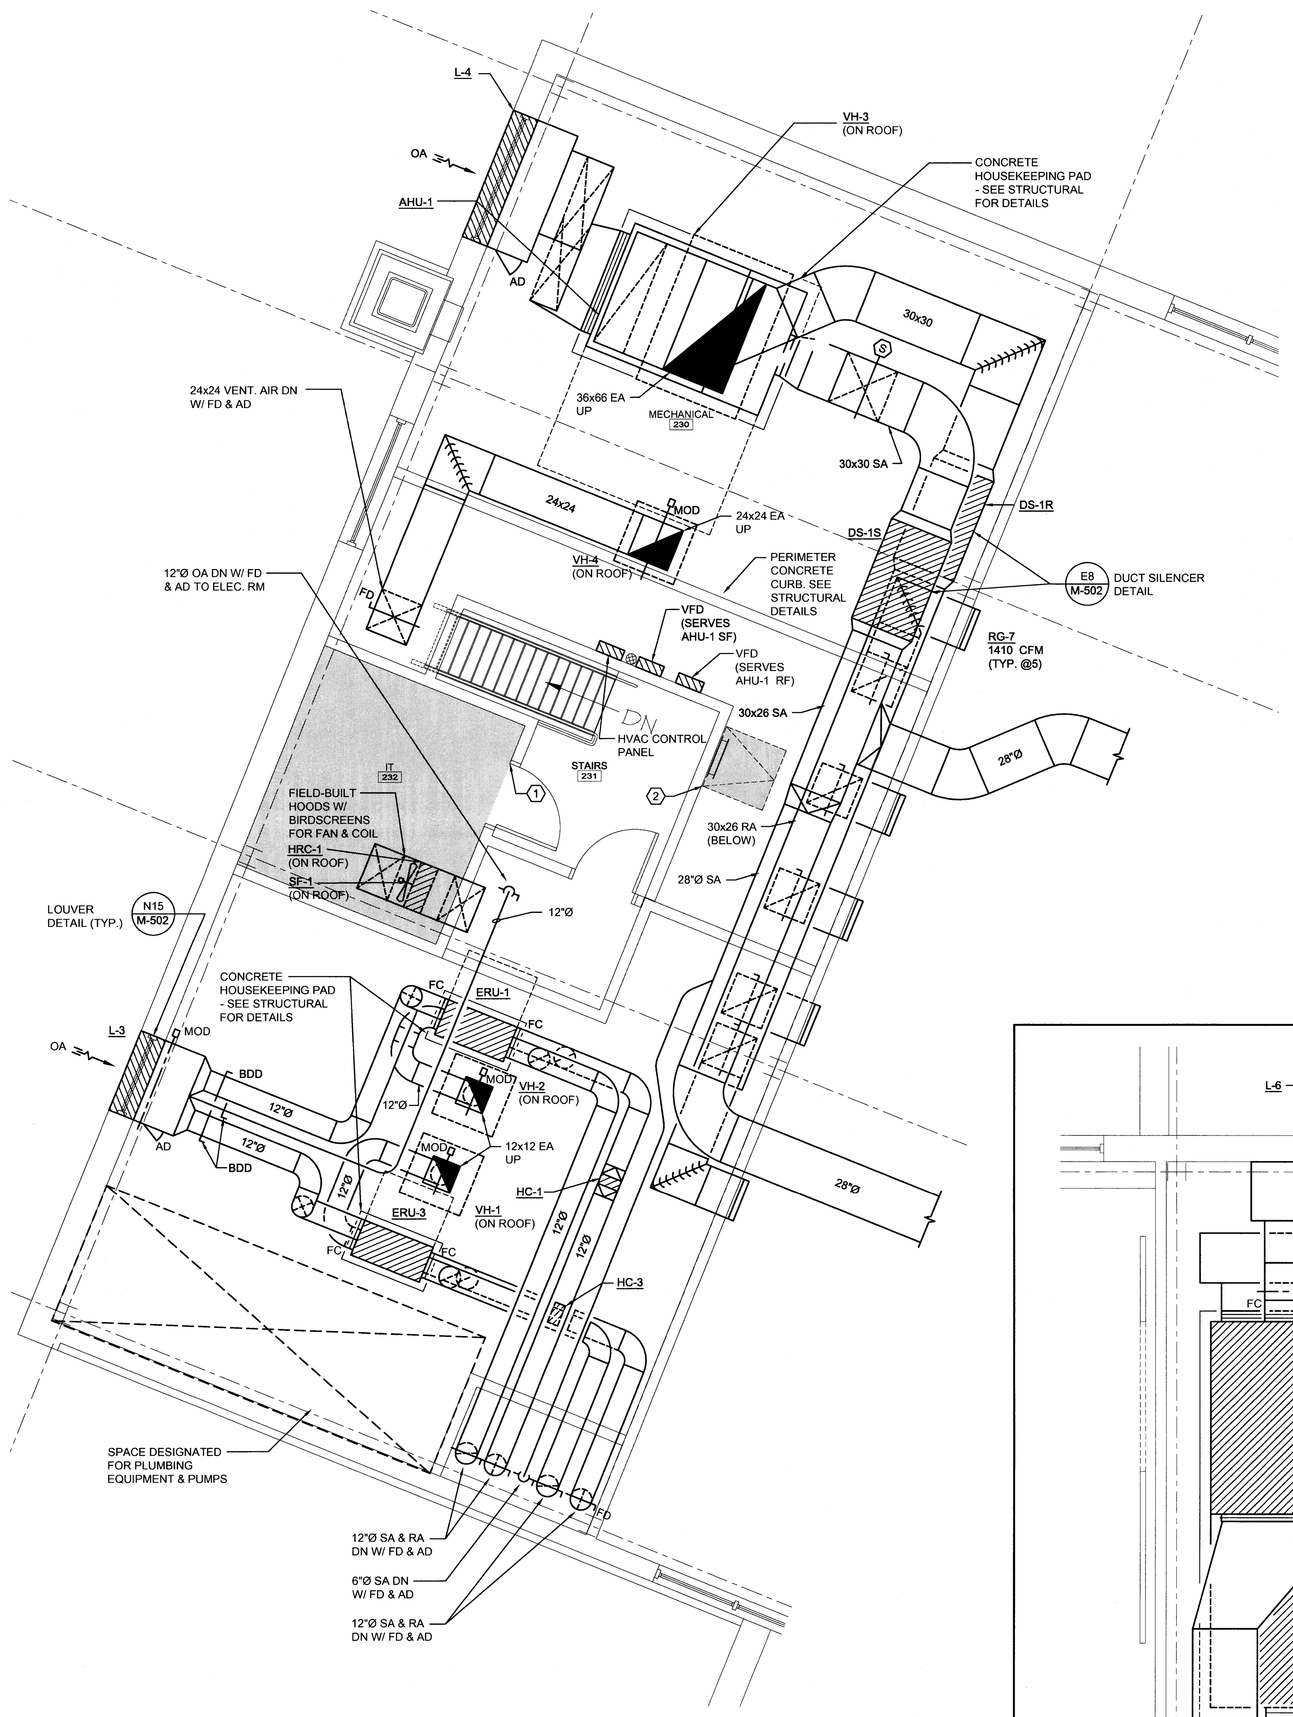

A1	MECHANICAL 230 ENLARGED MECHANICAL DUCTWORK PLAN
1/4" = 1'-0"	--

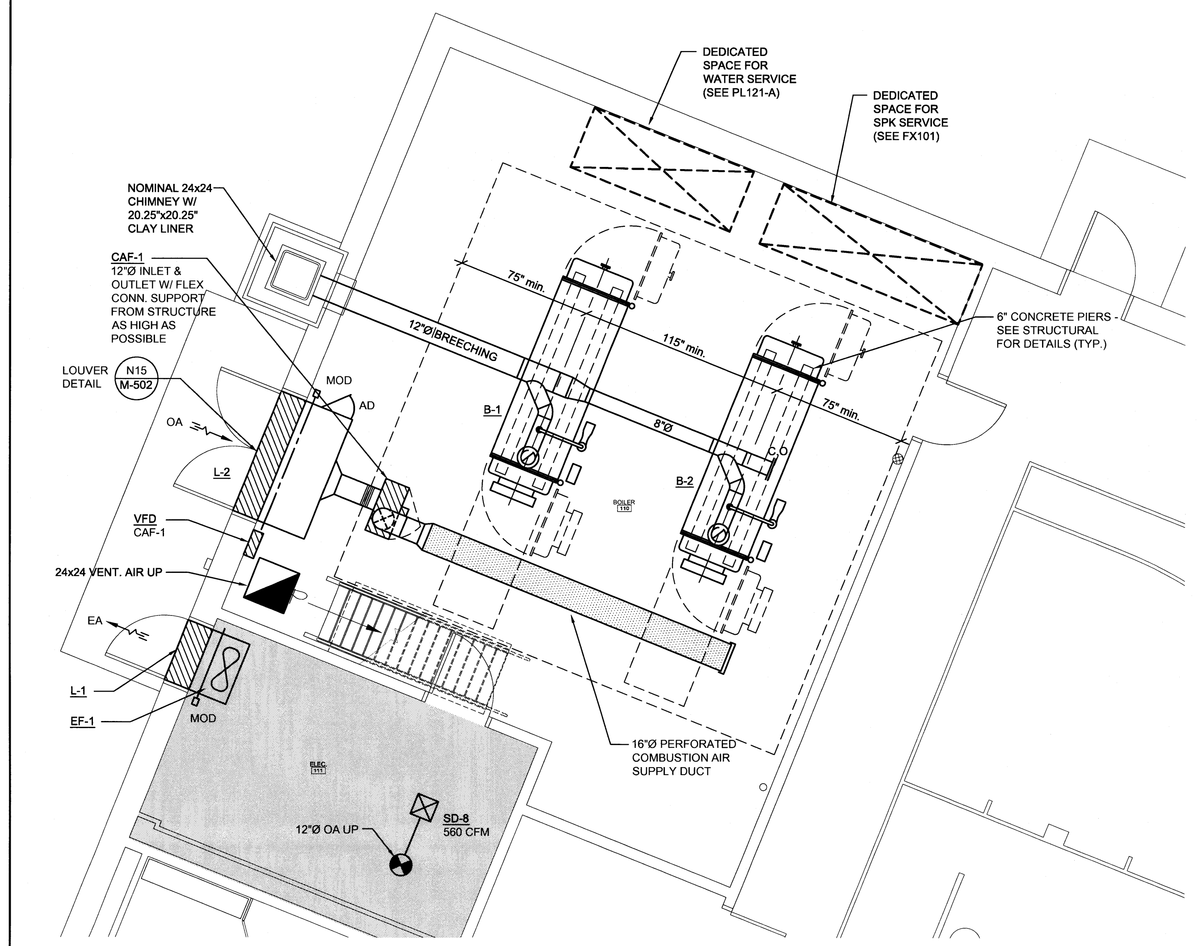

K12	BOILER ROOM 110 MECHANICAL PART PLAN
1/4" = 1'-0"	--

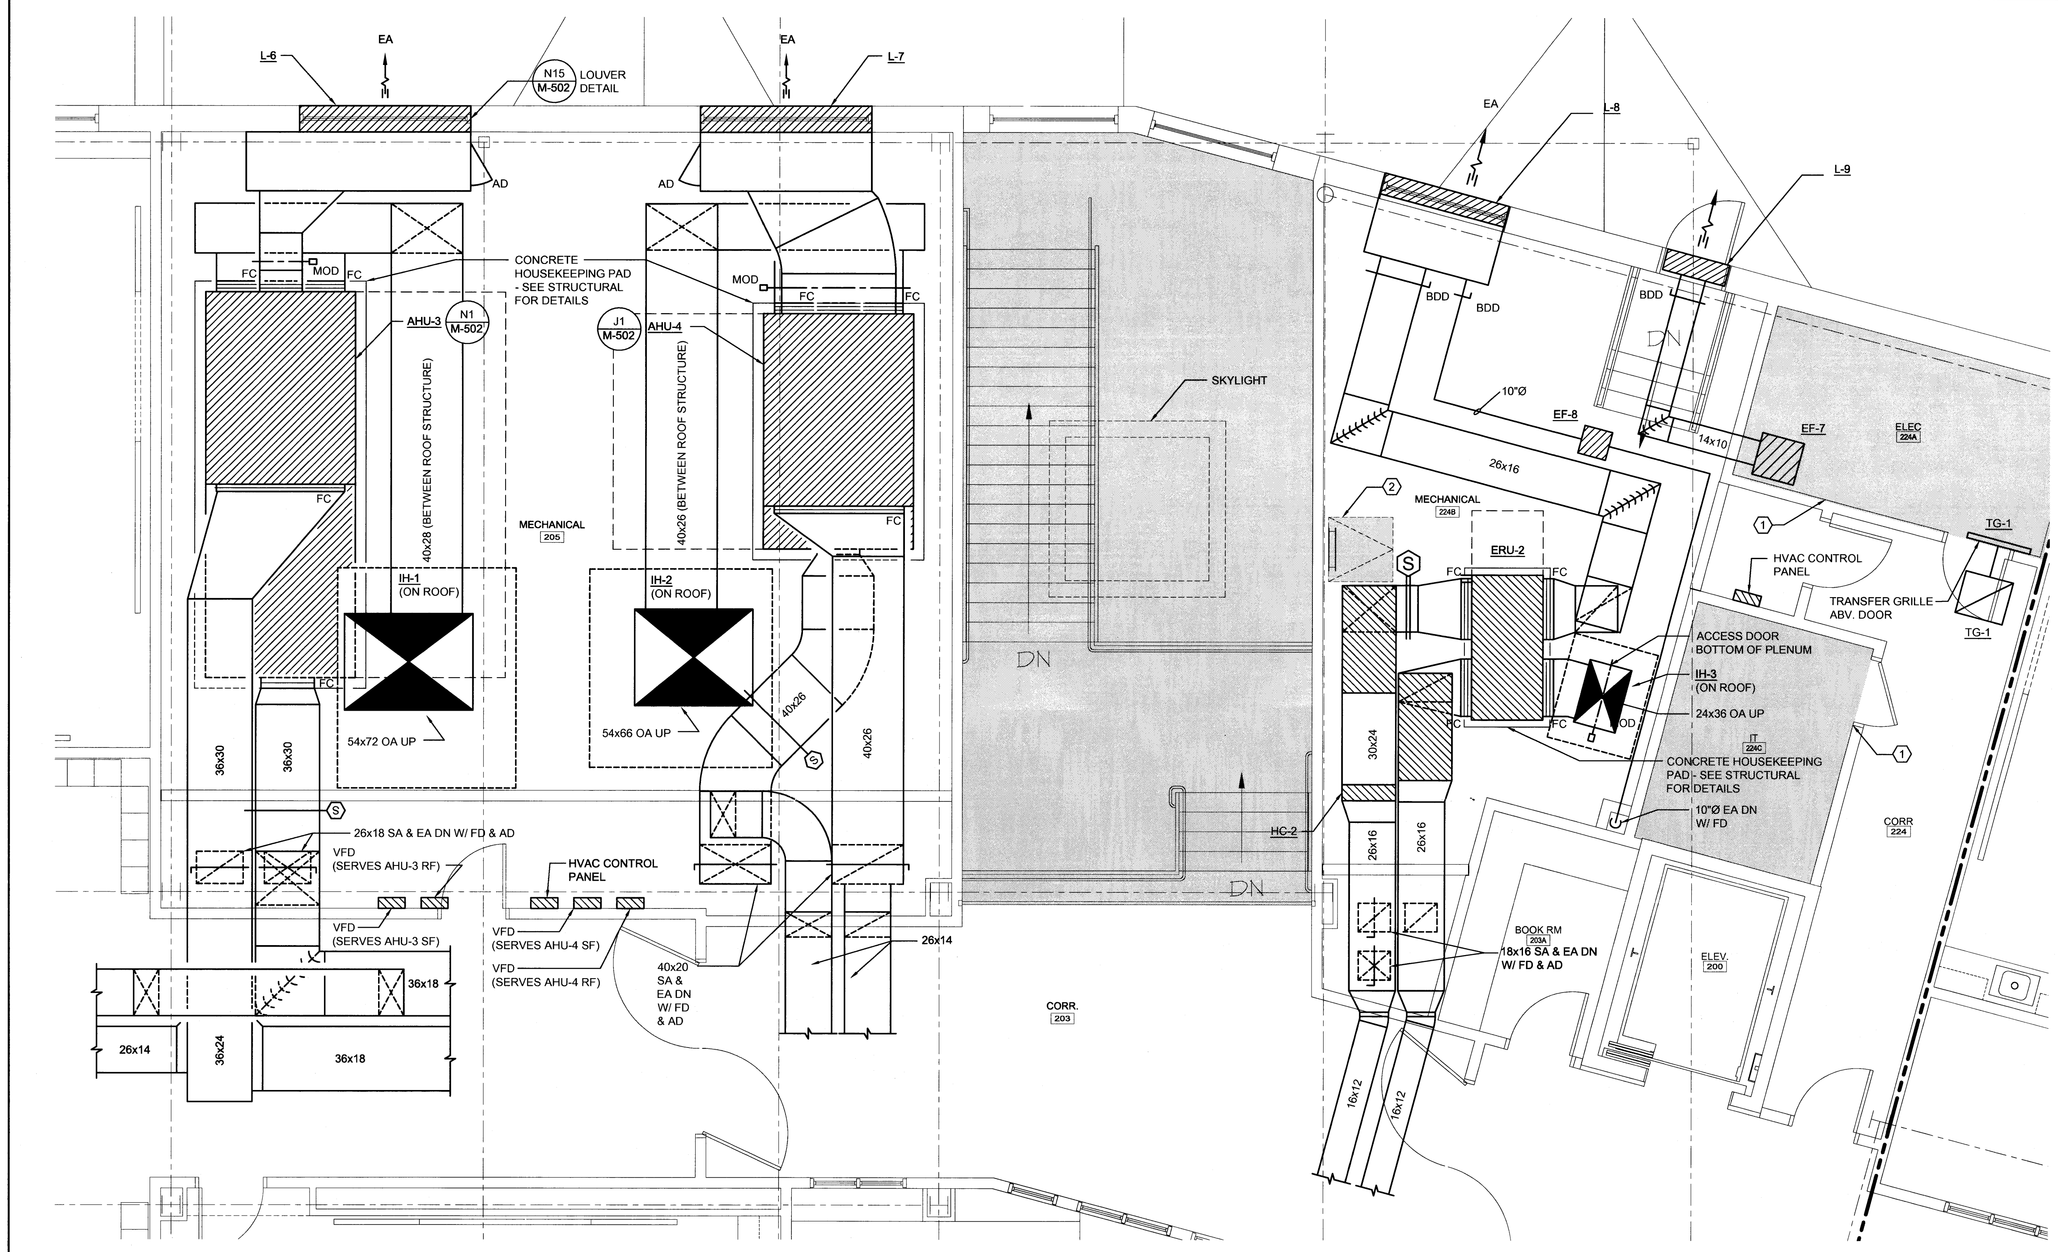

A7	MECHANICAL 205 & MECHANICAL 224B ENLARGED DUCTWORK PLAN
1/4" = 1'-0"	--

TECHNICAL NOTES:

1. ELECTRICAL SPACE, NO DUCTWORK PERMITTED IN THIS AREA.
2. ROOF HATCH, NO DUCTWORK PERMITTED IN THIS AREA.

REV.	DESCRIPTION	DATE
--	--	--
--	--	--
--	--	--
0	-----	00.00.00

PERMIT APPLICATION SUBMISSION 3-18-09

CURRENT ISSUE STATUS:

STATE OF MAINE · DANIEL C. CRONIN · No. 9977 · LICENSED PROFESSIONAL ENGINEER · 03.18.09

WBRC ARCHITECTS · ENGINEERS
WWW.WBRCAE.COM
BANGOR, MAINE 207-947-4511
PORTLAND, MAINE 207-828-4511
SARASOTA, FLORIDA 941-355-0757

OCEAN AVENUE ELEMENTARY SCHOOL
PORTLAND, ME

PROJECT:

MECHANICAL DUCTWORK ENLARGED PLANS

SHEET TITLE:

WBRC CAD FILE:	331610-MH401
PROJECT No.	331610
SCALE:	AS NOTED
PROJECT MANAGER:	MEJ
DRAWN BY:	CGB
CHECKED BY:	DMON

GRAPHIC SCALE: 0" 1"

SHEET No. MH401

© COPYRIGHT 2009 WBRC

3/18/2009 10:21 AM I:\3301-3400\331610 OCEAN AVE. ELEMENTARY SCHOOL - SD TO CAD\SHEETS\331610-MH401 MECHANICAL DUCTWORK ENLARGED PLANS.DWG COURTNEY.BUNKER