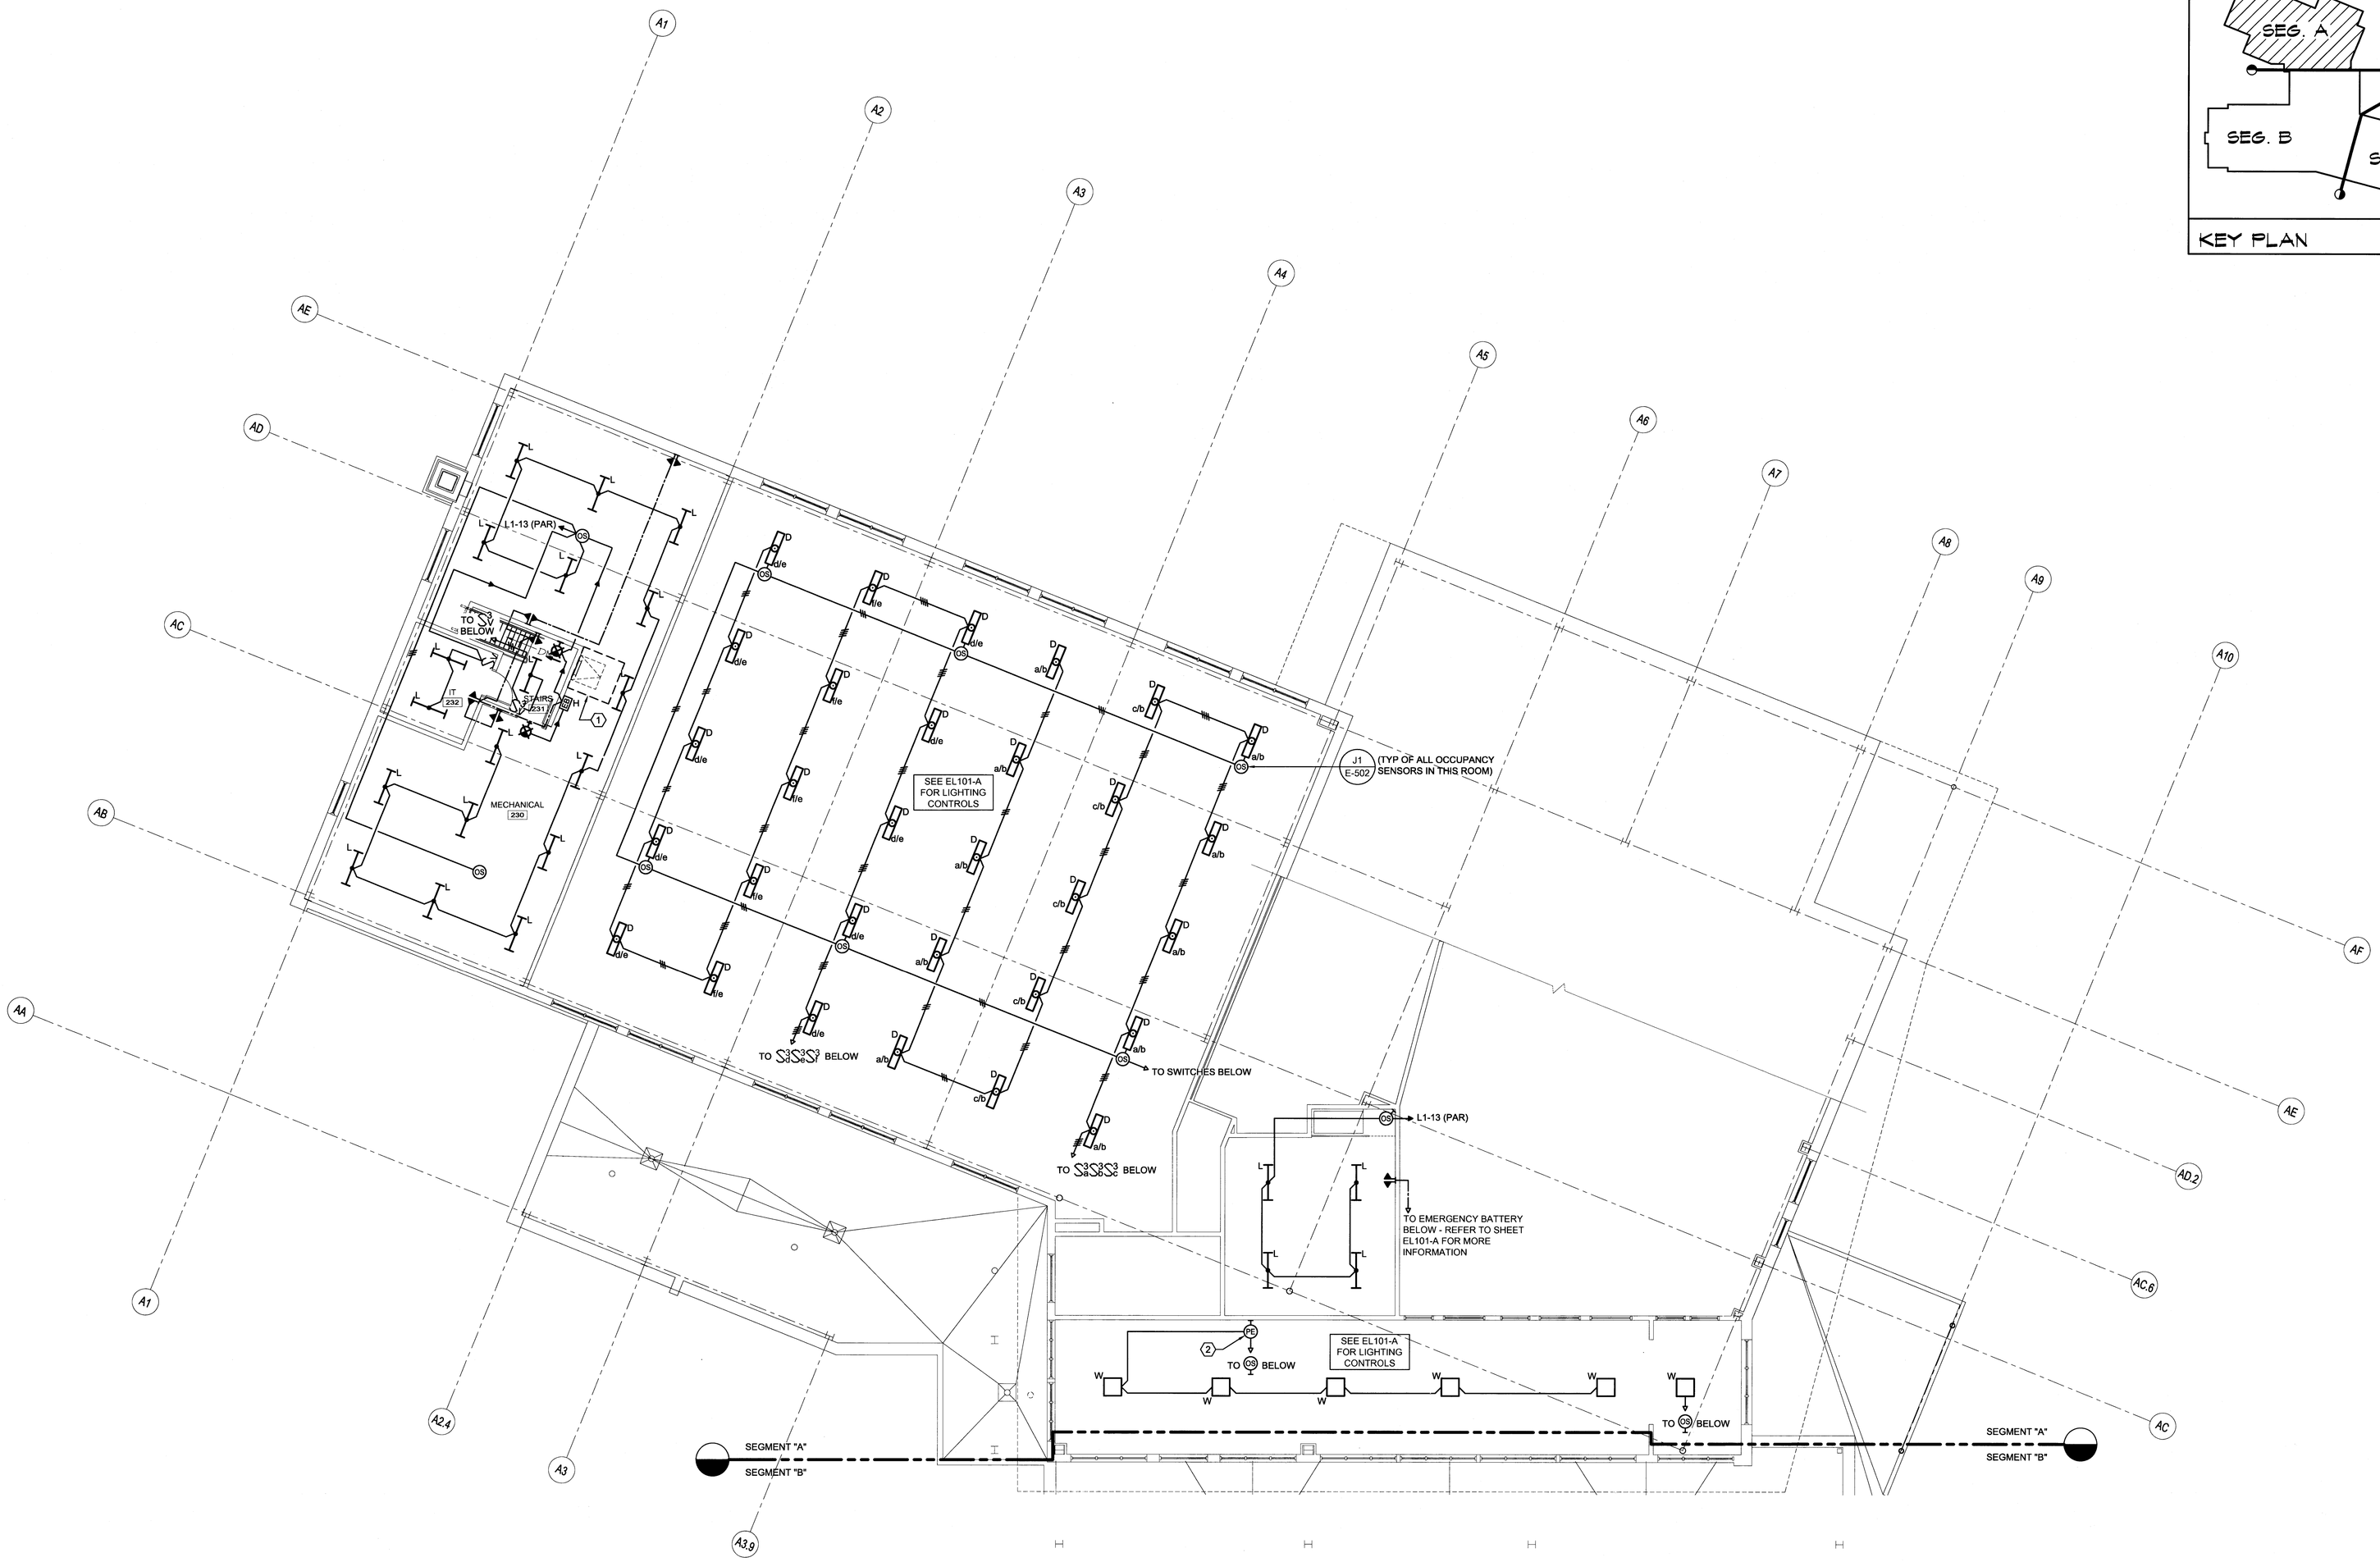

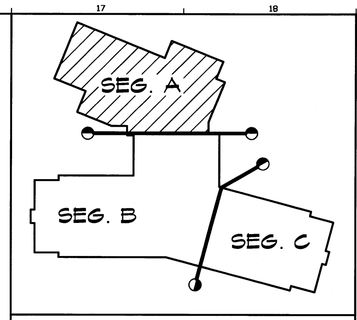

KEY PLAN

TECHNICAL NOTES:

1. 5' SQUARE CLEAR SPACE FOR ROOF HATCH. DO NOT RUN PIPES, CONDUIT, ETC FROM FLOOR TO ROOF DECK
2. PHOTOCELL SHALL BE EQUAL TOHUBBELL CAT. #DLCPCS, THIS DEVICE ONLY. SEE DETAIL N8/E-503 FOR ADDITIONAL INFORMATION (TYP.) ONLY TYPE W LIGHT FIXTURES SHALL BE CONTROLLED W/ THIS PHOTOCELL.

REV.	DESCRIPTION	DATE
--	--	--
--	--	--
--	--	--
0	-----	00.00.00

PERMIT APPLICATION SUBMISSION 3-18-09

CURRENT ISSUE STATUS:

PROJECT NORTH

STEPHEN J. LAPLANT No. 10272 LICENSED PROFESSIONAL ENGINEER 03-11-09

WBRC ARCHITECTS • ENGINEERS
WWW.WBRCARCH.COM
BANGOR, MAINE 207-947-4511
PORTLAND, MAINE 207-828-4511
SARASOTA, FLORIDA 941-955-0707

OCEAN AVENUE ELEMENTARY SCHOOL
PORTLAND, ME

PROJECT:

SECOND FLOOR ELECTRICAL LIGHTING PLAN - SEG. A

SHEET TITLE:

WBRC CAD FILE:	331610-EL102-A
PROJECT No.	331610
SCALE:	1/8" = 1'-0"
PROJECT MANAGER:	MEJ
DRAWN BY:	LJW
CHECKED BY:	SJL

GRAPHIC SCALE: 0" 1"

SHEET No. EL102-A

© COPYRIGHT 2009 WBRC

A1 SECOND FLOOR ELECTRICAL LIGHTING PLAN - SEG. A

1/8" = 1'-0"

3/18/2009 12:49 PM I:\331-340\331610 OCEAN AVE. ELEMENTARY SCHOOL - SD TO CAD\PLOTSHEETS\331610-EL102-A SECOND FLOOR ELECTRICAL LIGHTING PLAN - SEG. A.DWG LJW/MADE