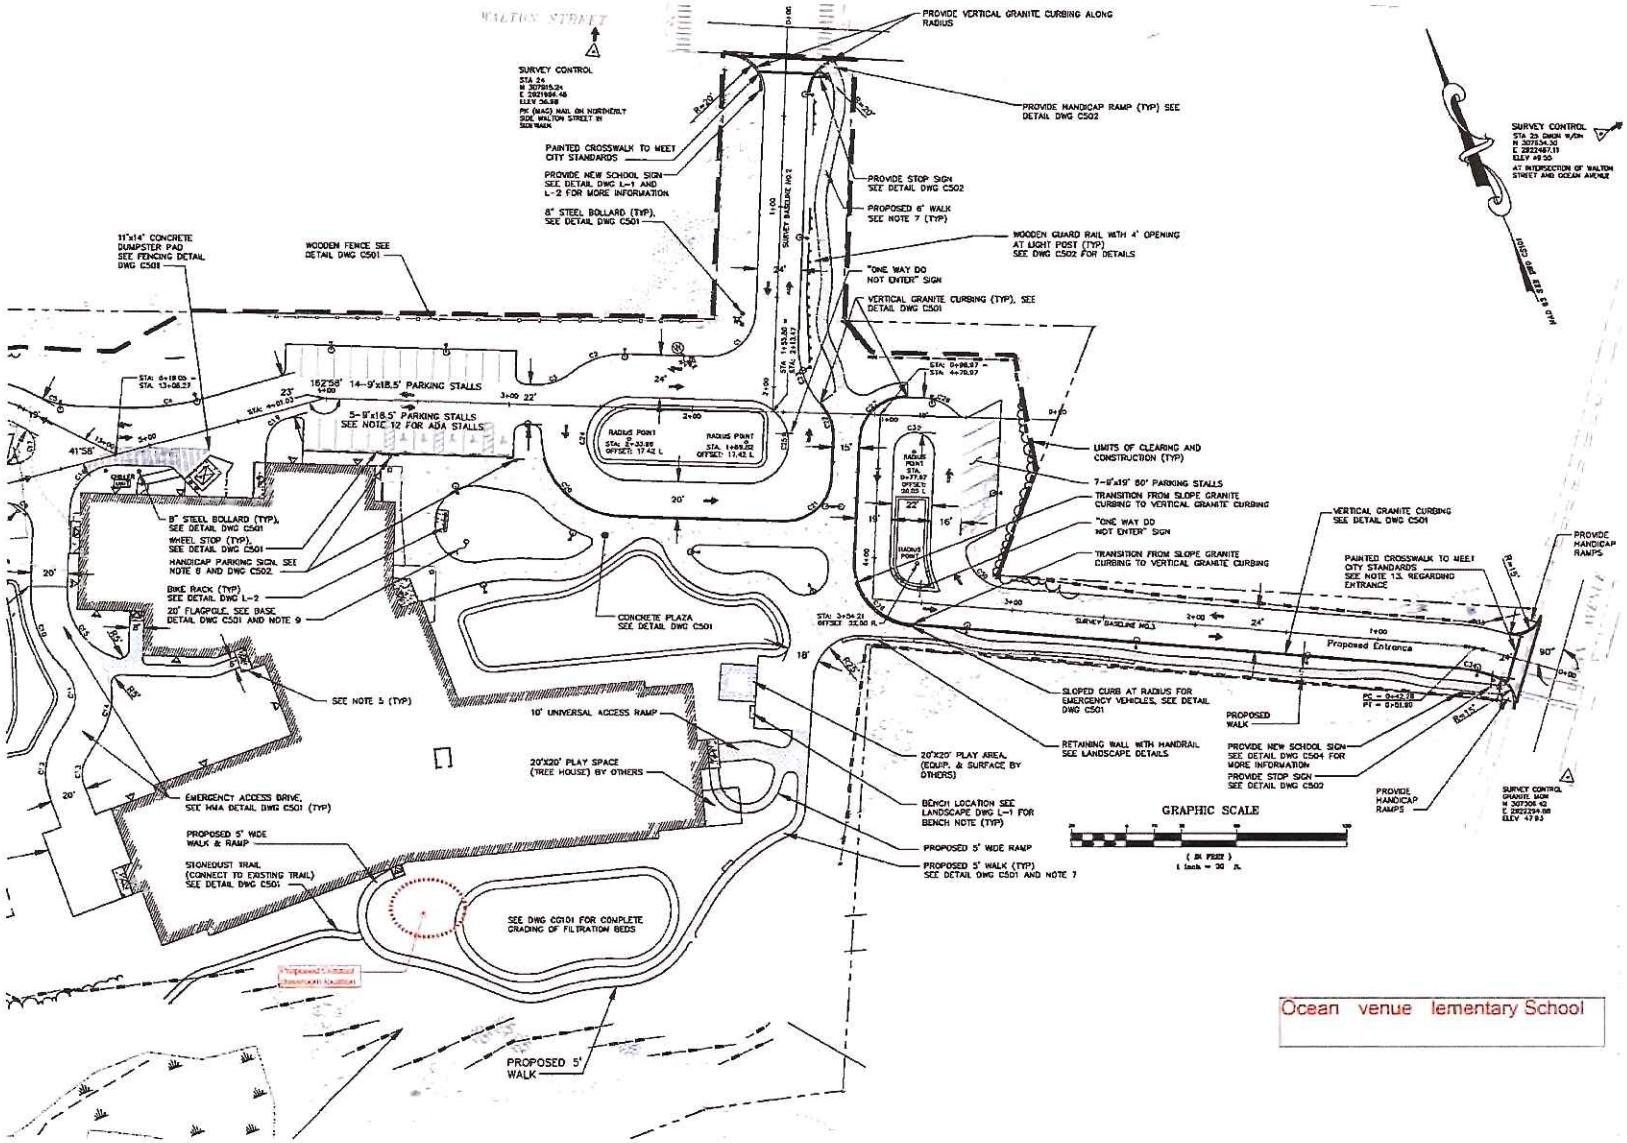
WALTON STREET
SURVEY CONTROL
STA 24
N 2075015.24
E 2021984.48
ELEV 36.88
PK (NAD) NAIL ON NORTHEAST SIDE WALTON STREET IN SIDEWALK
PROVIDE VERTICAL GRANITE CURBING ALONG RADIUS
PROVIDE HANDICAP RAMP (TYP) SEE DETAIL DWG C502
PAINTED CROSSWALK TO MEET CITY STANDARDS
PROVIDE NEW SCHOOL SIGN SEE DETAIL DWG L-1 AND L-2 FOR MORE INFORMATION
8" STEEL BOLLARD (TYP), SEE DETAIL DWG C501
PROVIDE STOP SIGN SEE DETAIL DWG C502
PROPOSED 6' WALK SEE NOTE 7 (TYP)
WOODEN GUARD RAIL WITH 4' OPENING AT LIGHT POST (TYP) SEE DWG C502 FOR DETAILS
"ONE WAY DO NOT ENTER" SIGN
VERTICAL GRANITE CURBING (TYP), SEE DETAIL DWG C501
11'x14' CONCRETE DUMPSTER PAD SEE FENCING DETAIL DWG C501
WOODEN FENCE SEE DETAIL DWG C501
162'58" 14-9'x18.5' PARKING STALLS
5-9'x18.5' PARKING STALLS SEE NOTE 12 FOR ADA STALLS
LIMITS OF CLEARING AND CONSTRUCTION (TYP)
7-9'x19' 60° PARKING STALLS
TRANSITION FROM SLOPE GRANITE CURBING TO VERTICAL GRANITE CURBING
"ONE WAY DO NOT ENTER" SIGN
TRANSITION FROM SLOPE GRANITE CURBING TO VERTICAL GRANITE CURBING
VERTICAL GRANITE CURBING SEE DETAIL DWG C501
PAINTED CROSSWALK TO MEET CITY STANDARDS SEE NOTE 13 REGARDING ENTRANCE
PROVIDE HANDICAP RAMPS
9' STEEL BOLLARD (TYP), SEE DETAIL DWG C501
WHEEL STOP (TYP), SEE DETAIL DWG C501
HANDICAP PARKING SIGN, SEE NOTE 8 AND DWG C502
BIKE RACK (TYP) SEE DETAIL DWG L-2
20' FLAGPOLE, SEE BASE DETAIL DWG C501 AND NOTE 9
CONCRETE PLAZA SEE DETAIL DWG C501
Proposed Entrance
SLOPED CURB AT RADIUS FOR EMERGENCY VEHICLES, SEE DETAIL DWG C501
PROPOSED WALK
SEE NOTE 5 (TYP)
10' UNIVERSAL ACCESS RAMP
20'X20' PLAY SPACE (TREE HOUSE) BY OTHERS
RETAINING WALL WITH HANDRAIL SEE LANDSCAPE DETAILS
PROVIDE NEW SCHOOL SIGN SEE DETAIL DWG C504 FOR MORE INFORMATION
PROVIDE STOP SIGN SEE DETAIL DWG C502
20'X20' PLAY AREA, (EQUIP. & SURFACE BY OTHERS)
EMERGENCY ACCESS DRIVE, SEE HMA DETAIL DWG C501 (TYP)
BENCH LOCATION SEE LANDSCAPE DWG L-1 FOR BENCH NOTE (TYP)
PROPOSED 5' WIDE WALK & RAMP
PROPOSED 5' WIDE RAMP
STONEDUST TRAIL (CONNECT TO EXISTING TRAIL) SEE DETAIL DWG C501
PROPOSED 5' WALK (TYP) SEE DETAIL DWG C501 AND NOTE 7
SEE DWG CG101 FOR COMPLETE GRADING OF FILTRATION BEDS
PROPOSED 5' WALK
GRAPHIC SCALE
SURVEY CONTROL
STA 25 (MON W/DH)
N 2077634.50
E 2022467.11
ELEV 49.50
AT INTERSECTION OF WALTON STREET AND OCEAN AVENUE
SURVEY CONTROL
GRANITE MON
N 2077206.92
E 2022294.08
ELEV 47.93
Ocean venue lementary School