JOB#:

ITEM MANUFACTURING

(Barlo) BarloMex Sub Other: _____

ITEM INSTALLATION

(Barlo) BarloMex Sub Other: _____

ITEM SCOPE OF WORK

ITEM A - MANUFACTURE & INSTALL
(1) D/F INTERNALLY ILLUMINATED PYLON SIGN

Sign Area: 63.3 SQF.

GENERAL NOTES

SITE SURVEY REQUIRED

COLORS

SIGN - DOMINO'S

Cabinet: PTM PMS COOL GRAY 4c
Retainer: 1" PTM PMS COOL GRAY 4c
Face B/G: WHITE LEXAN
Copy: RED 3630-33 & INTENSE BLUE 3630-127 APPLIED VINYL

SIGN - THANH THANH 2

Cabinet: PTM PMS COOL GRAY 4c
Retainer: 2" PTM PMS COOL GRAY 4c
Face B/G: WHITE LEXAN
Copy: DIGITALLY PRINTED APPLIED VINYL

POLES

Pole: 6" STEEL POLE PTM PMS COOL GRAY 4c

ALL COLORS ARE FOR REPRESENTATION ONLY.
SEE ACTUAL SAMPLES FOR COLOR MATCH.

SIGN DISPOSITION

☐ Store for Barlo ☐ Leave @ Site ☐ Dispose
☐ Store for Customer ☐ Chargeable ☐ N/A

MANUFACTURING INFORMATION

S/F (D/F)	(ILL.) Non-ILL
Interior (Exterior)	(Custom) Extrusion
Cabinet Depth: 18"	Ret.Size: 1"
Framing: Steel Alum.	
Face Mat: LEXAN	Th: 3/16"
Copy: VINYL	
UL Sticker Loc: (Stnd) Top	
Illumination: Fluorescent Neon (LED) HID Other	
Ballast: Standard (Electronic)	

POLE COVER

Non-Illum Illum	Standard Custom
Hgt:	Depth:
Material:	

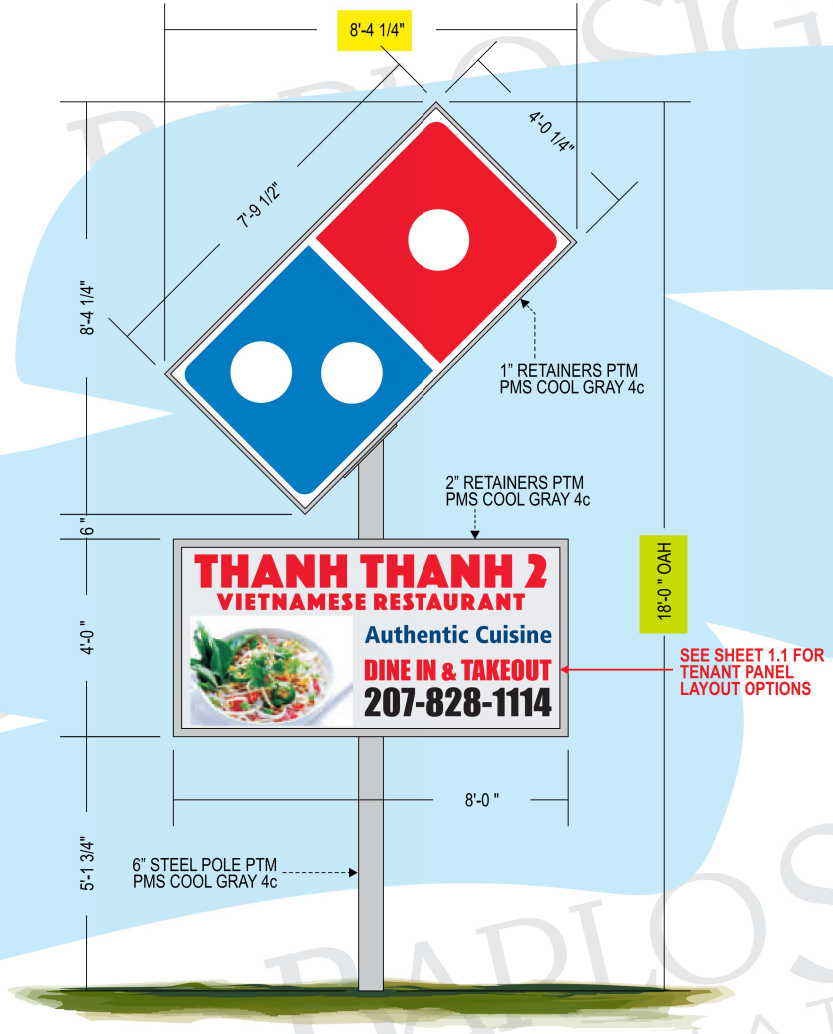

ITEM A - (1) D/F INTERNALLY ILLUMINATED PYLON SIGN
SCALE: 3/8"=1'-0"

CURRENT SIGN ELEVATION / SCALE 3/16"=1'-0"

Remove 74.75 sf,
install 63.3 sf.

PROPOSED SIGN ELEVATION / SCALE 3/16"=1'-0"

ELECTRIC	Existing	Required	STEEL	Existing	Required
Circuits			Size		
Amp			Length		
Voltage			W. Thickness		
U.L.			Stub Size		
Suitable Location: ☐Wet ☐Damp ☐Dry			Stub Length		
Notes:			W. Thickness		

This sign is intended to be installed in accordance with the requirements of Article 600 of the National Electric Code and/or other applicable local codes. This includes proper grounding and bonding of the sign

PLATE	W	L	Th
GUSSETS	W	L	Th

REVISIONS

Date	Comment
1-14-15	REMOVED OPTION 1
3-27-15	REMOVED ITEMS A - C PER SALES
4-13-15	REVISED ARTWORK PER CLIENT

DESIGN CHECKLIST

Completed By _____ Date _____

PROJECT APPROVAL - PRESALE	
Design:	Date:
Sales:	Date:
PROJECT APPROVAL - PROD.	
Design:	Date:
Estimating:	Date:
Engineering:	Date:
Sales:	Date:
Production:	Date:
Installation	Date:

Job Name: DOMINO'S
Location: 788 Forest Ave, Portland ME
Design Specifications Accepted By:
Client:
Landlord:
Drawn By: MO
Sales Rep: BARN
Date: 12/1/14

© COPYRIGHT 2014 THE BARLO GROUP
THIS DESIGN CONCEPT IS THE PROPERTY OF THE BARLO GROUP. ALL PRODUCTION AND DUPLICATION RIGHTS ARE RESERVED BY THE BARLO GROUP. THIS PRINT IS DESIGNED FOR YOUR PERSONAL USE AND IS NOT TO BE USED OUTSIDE YOUR ORGANIZATION OR EXHIBITED IN ANY FASHION.

Underwriters Laboratories Inc.®

BARLO SIGNS
158 Greeley St., Hudson, NH 03051
(603) 882-2638 Fax (603) 882-7680
For Service: 800-227-5674

File Name:
Portland ME 141113812 4-17-15

B-14-11-13812
SHEET: 1.0