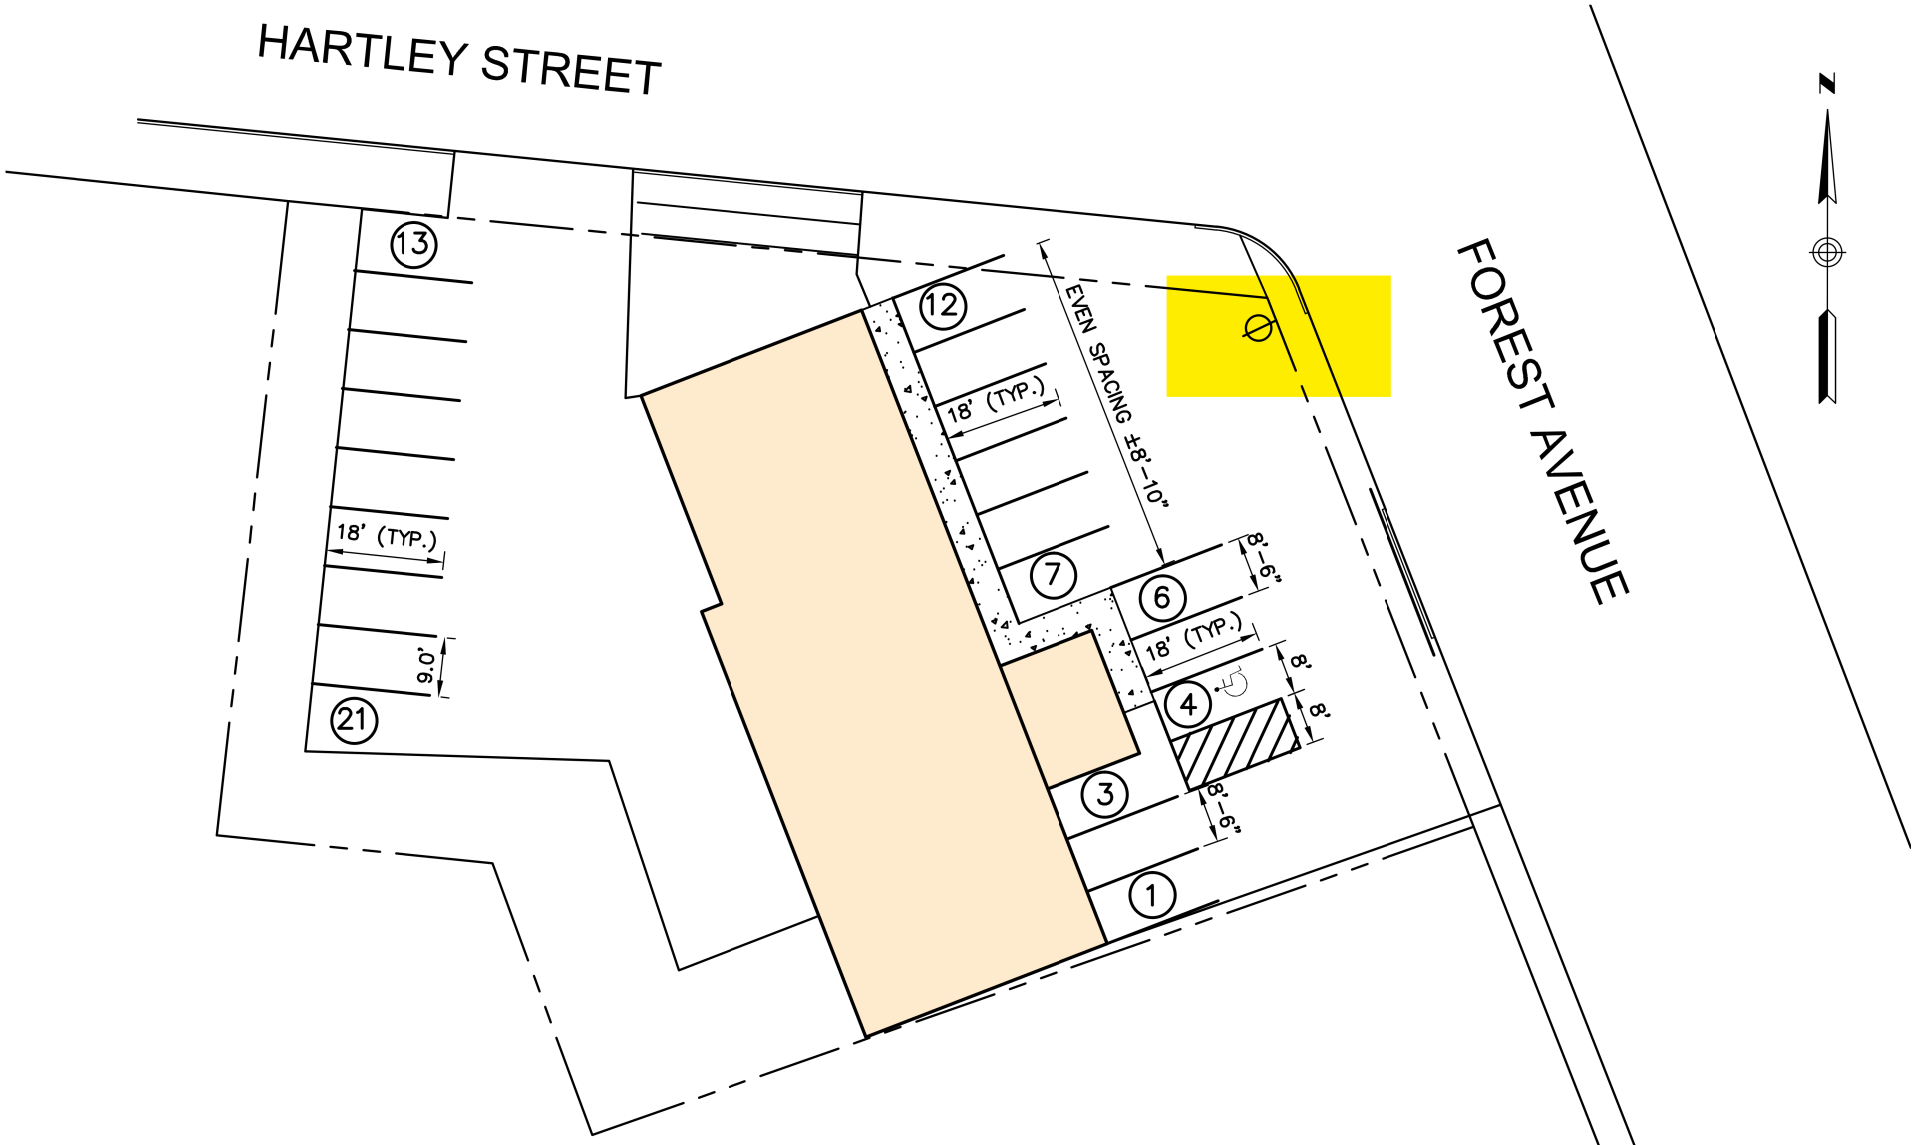

REV	DATE	DESCRIPTION	BY

McFarland Johnson
100 CONIFER HILL DRIVE, SUITE 407
DANVERS, MA PH: 978 406-4282

788 FOREST AVENUE
PORTLAND, MAINE

PAVMENT STRIPING PLAN

SCALE: AS SHOWN	DESIGN: PFA	SHEET: C1
DRAWN: PFA	PROJECT:	
CHECKED:	DATE: 7/27/11	

N:\17710.00 Dominos Striping Plan\Draw\Drawings\Parking Layout.dwg, 7/27/2011 3:31:46 PM