1 South-Shed Orientation
3/8" = 1'-0"

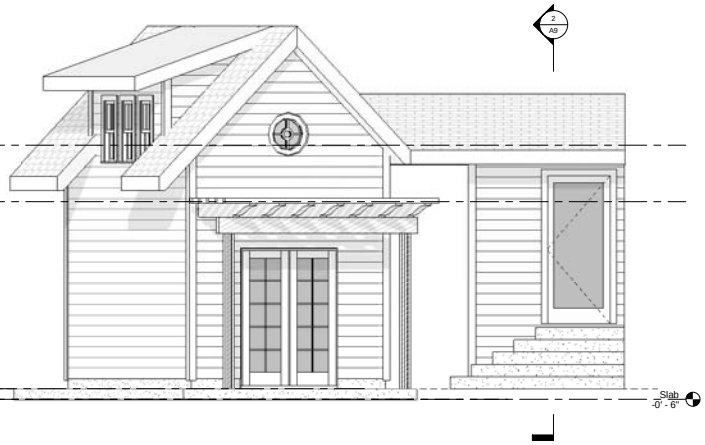

4 South-House Orientation
3/8" = 1'-0"

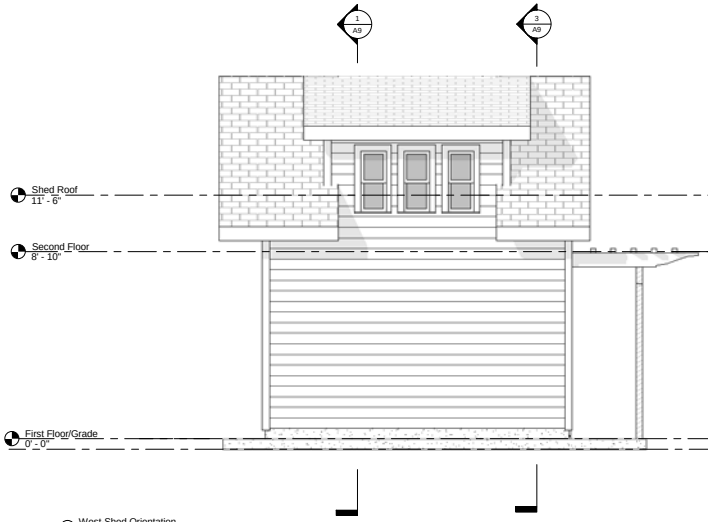

2 West-Shed Orientation
3/8" = 1'-0"

3 North-Shed Orientation
3/8" = 1'-0"

P R O M O N T O R Y

Portland, Maine
207.274.4868
WalshAndCompany@gmail.com

Notes:

No.	Description	Date

Client: Aaron Parcak
Storage Shed

Elevations

Project number	2016.002 Storage Shed
Date	9/19/2016
Drawn by	Brendan Walsh
Checked by	Checker

A2

Scale	3/8" = 1'-0"

9/19/2016 9:45:29 PM