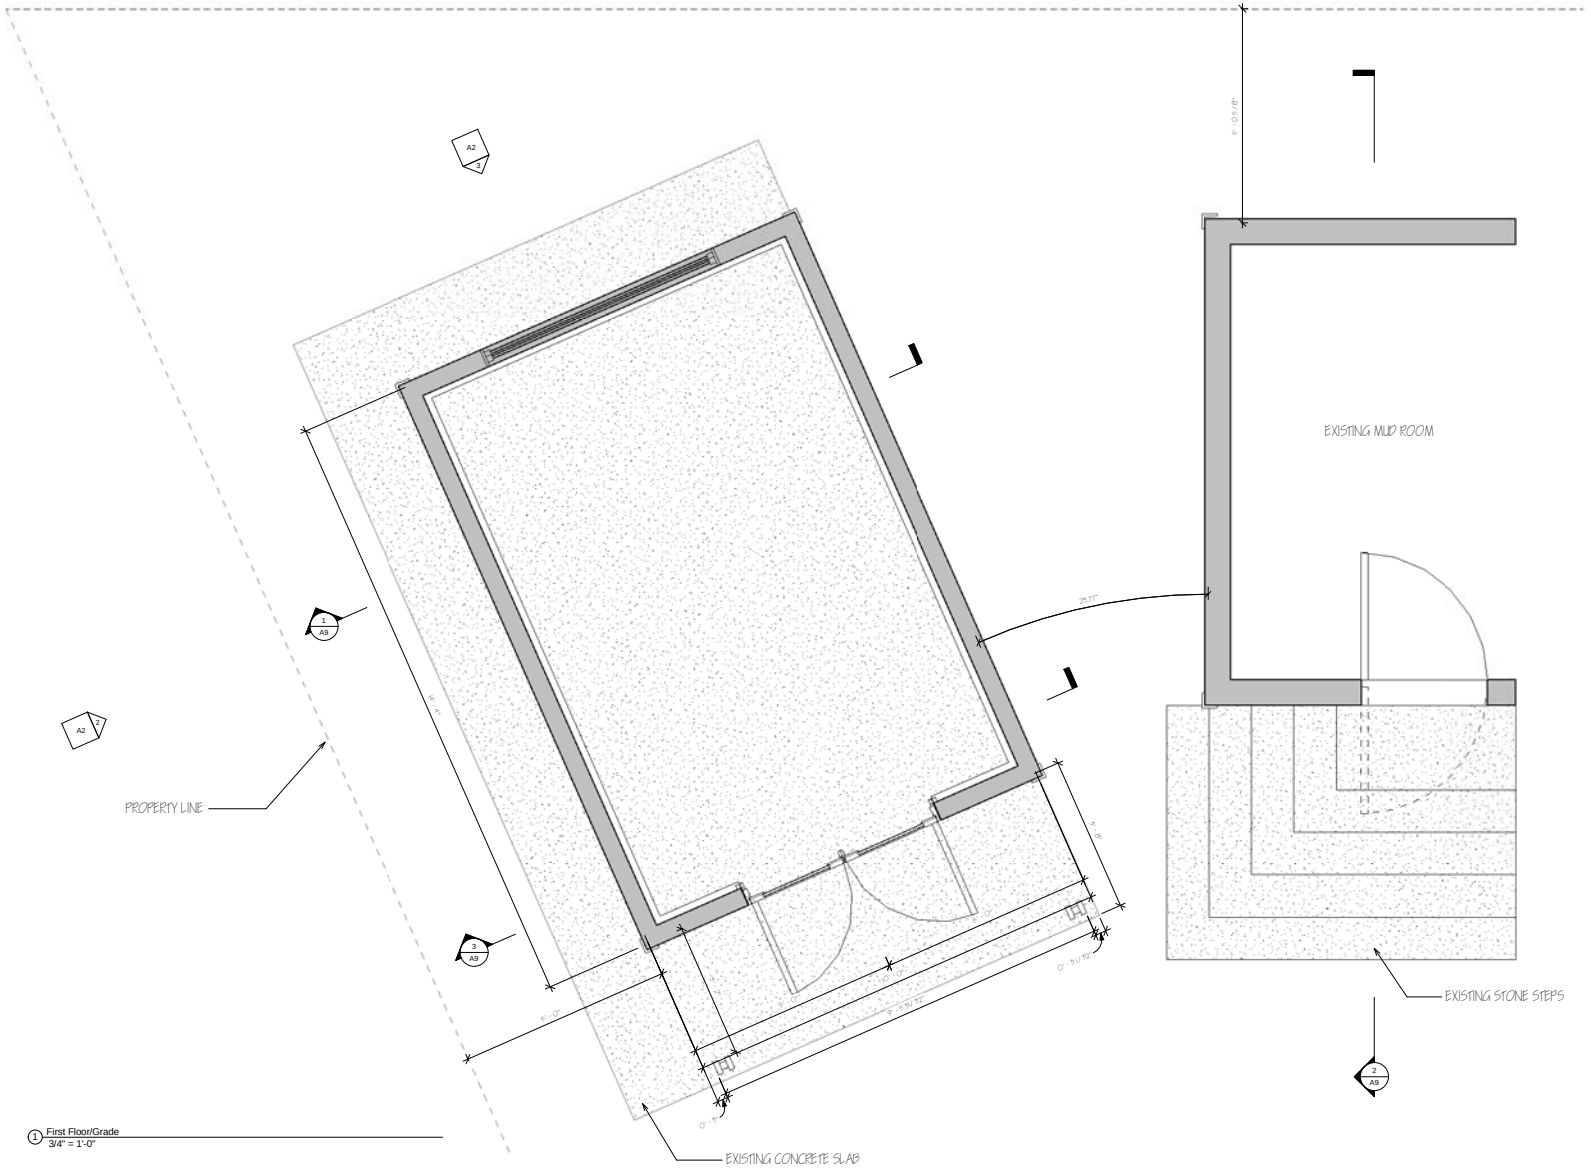

1 First Floor/Grade
3/4" = 1'-0"

P R O M O N T O R Y

Portland, Maine
207.274.4868
WalshAndCompany@gmail.com

Notes:

No.	Description	Date

Client: Aaron Parcak
Storage Shed

First Floor

Project number	2016.002 Storage Shed
Date	9/19/2016
Drawn by	Author
Checked by	Checker

A3

Scale	3/4" = 1'-0"

9/19/2016 9:41:44 PM