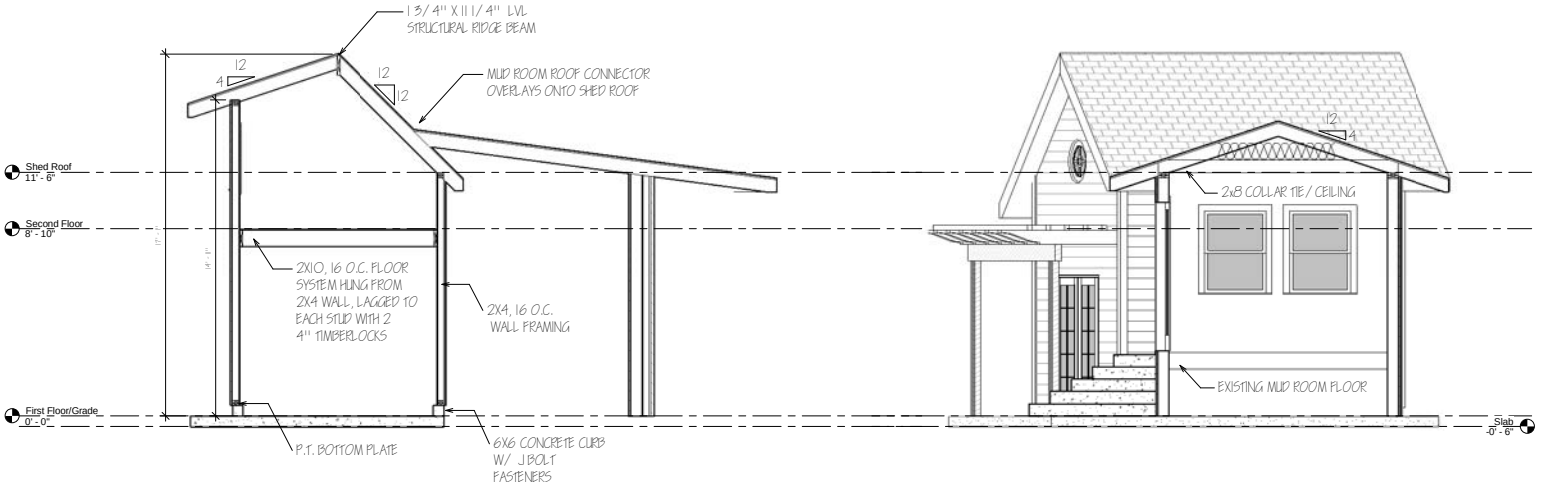

1 Dormer Section
3/8" = 1'-0"

2 Mud Room Section
3/8" = 1'-0"

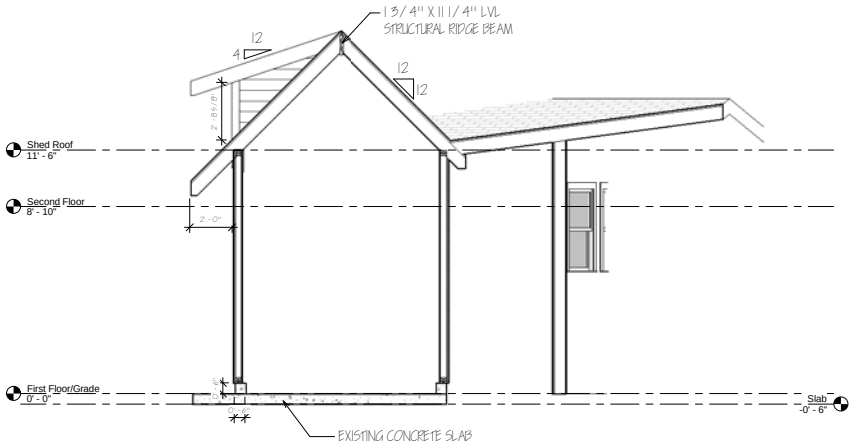

3 Shed Gable Section
3/8" = 1'-0"

PROMONTORY
Portland, Maine
207.274.4868
WalshAndCompany@gmail.com

Notes:

No.	Description	Date

Client: Aaron Parcak
Storage Shed

Building Sections

Project number	2016.002 Storage Shed
Date	9/19/2016
Drawn by	Author
Checked by	Checker

A9

Scale	3/8" = 1'-0"

9/19/2016 9:39:59 PM