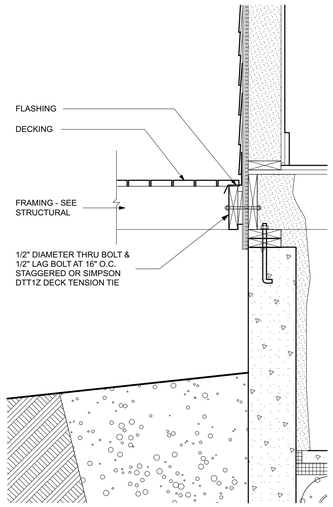

4 A1.2 **DECK CONNECTION**
SCALE: 1" = 1'-0"

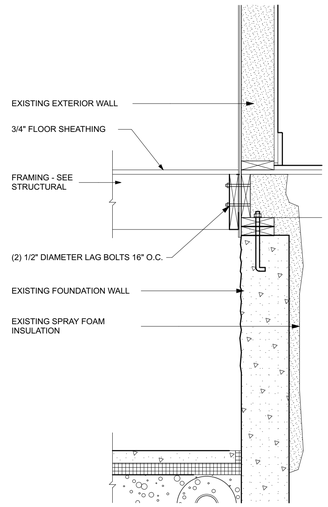

5 A1.2 **ADDITION CONNECTION**
SCALE: 1" = 1'-0"

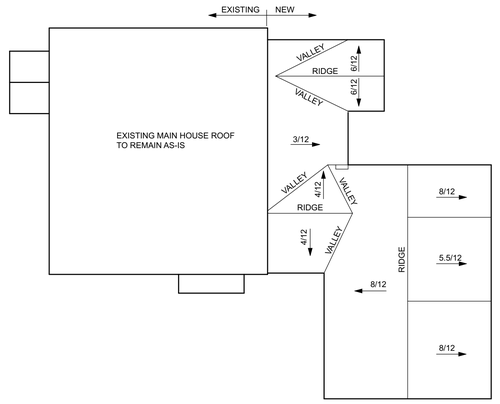

6 A1.2 **ROOF PLAN**
SCALE: 1/8" = 1'-0"

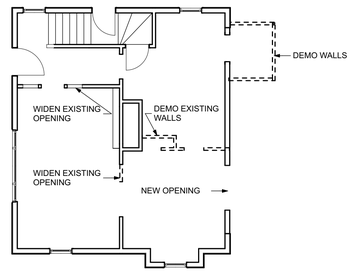

7 A1.2 **FIRST FLOOR DEMO PLAN**
SCALE: 1/8" = 1'-0"

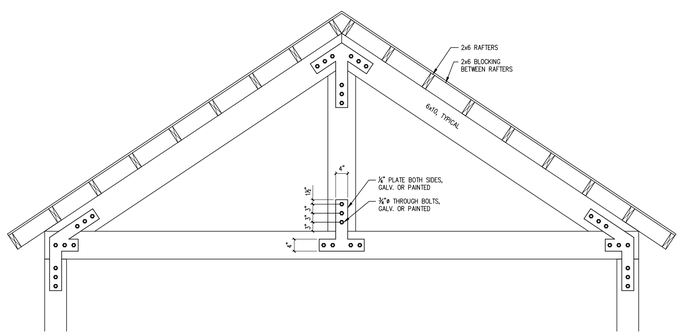

8 A1.2 **TRUSS CONNECTION DETAIL**
NOT TO SCALE

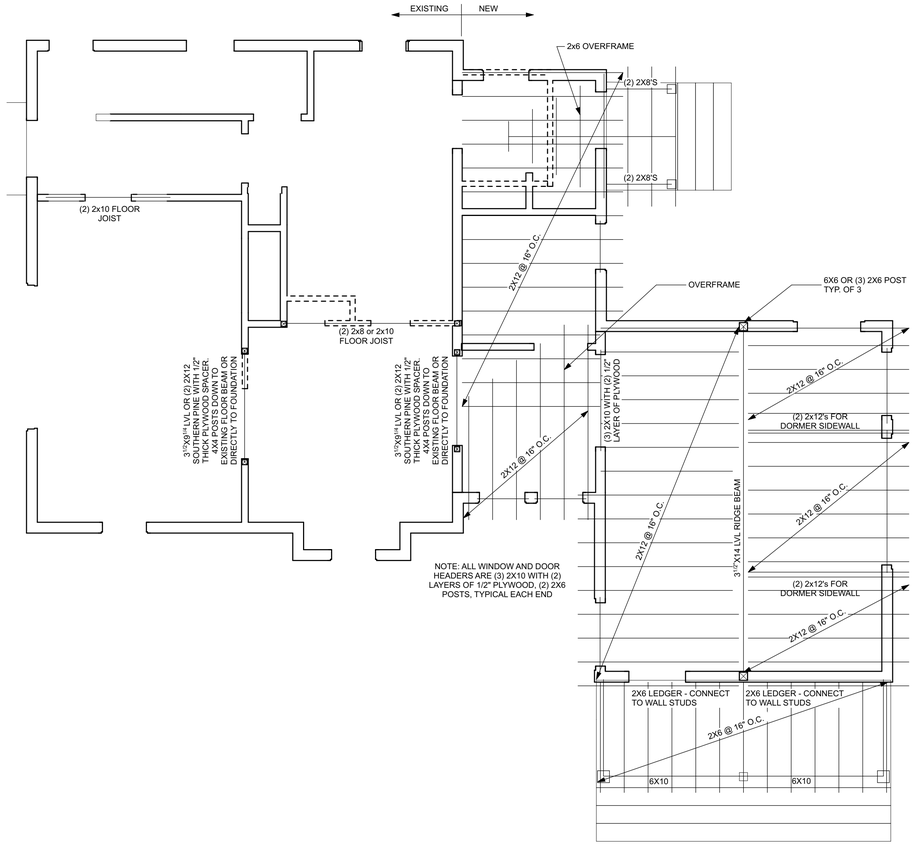

2 A1.2 **ROOF/SECOND FLOOR FRAMING PLAN**
SCALE: 1/4" = 1'-0"

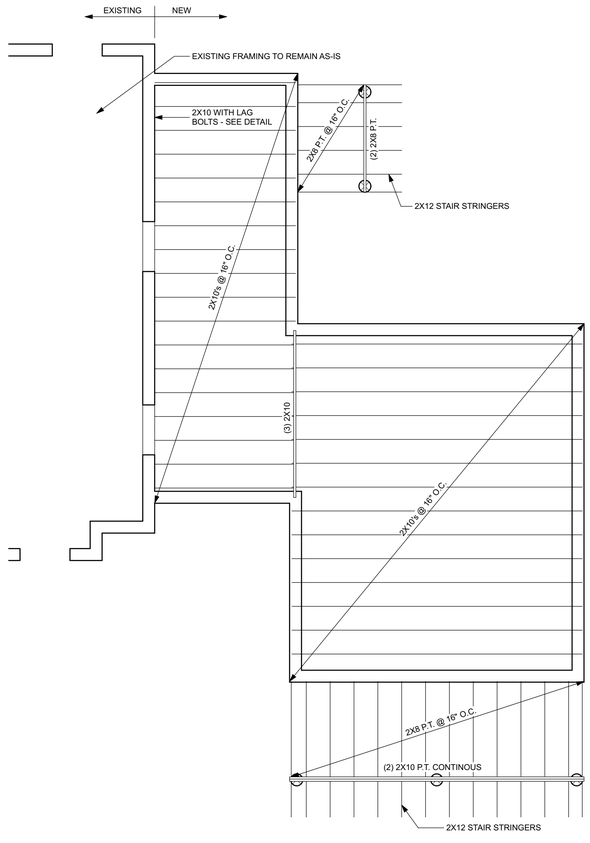

3 A1.2 **FIRST FLOOR FRAMING PLAN**
SCALE: 1/4" = 1'-0"

THIS DRAWING IS AN INSTRUMENT OF SERVICE AND SHALL REMAIN THE PROPERTY OF WHIPPLE CALLENDER ARCHITECTS. IT SHALL NOT BE USED FOR ANY OTHER PURPOSE THAT FOR WHICH IT IS SPECIFICALLY FURNISHED

BROOKS STUDIO ADDITION

PORTLAND, MAINE

64 MACKWORTH STREET

WHIPPLE CALLENDER ARCHITECTS

P.O. BOX 1276
PORTLAND, ME 04104
P 207.775.2696
F 207.775.3631
www.whipplecallender.com

MARK	DATE	DESCRIPTION
	06.05.15	ISSUED FOR PERMIT

DATE: 04 JUNE 2015
CHECKED BY: JRP
DRAWN BY: AEC
JOB: 14-BKS

SHEET TITLE:
FRAMING PLANS
DEMO PLAN
ROOF PLAN

A1.2