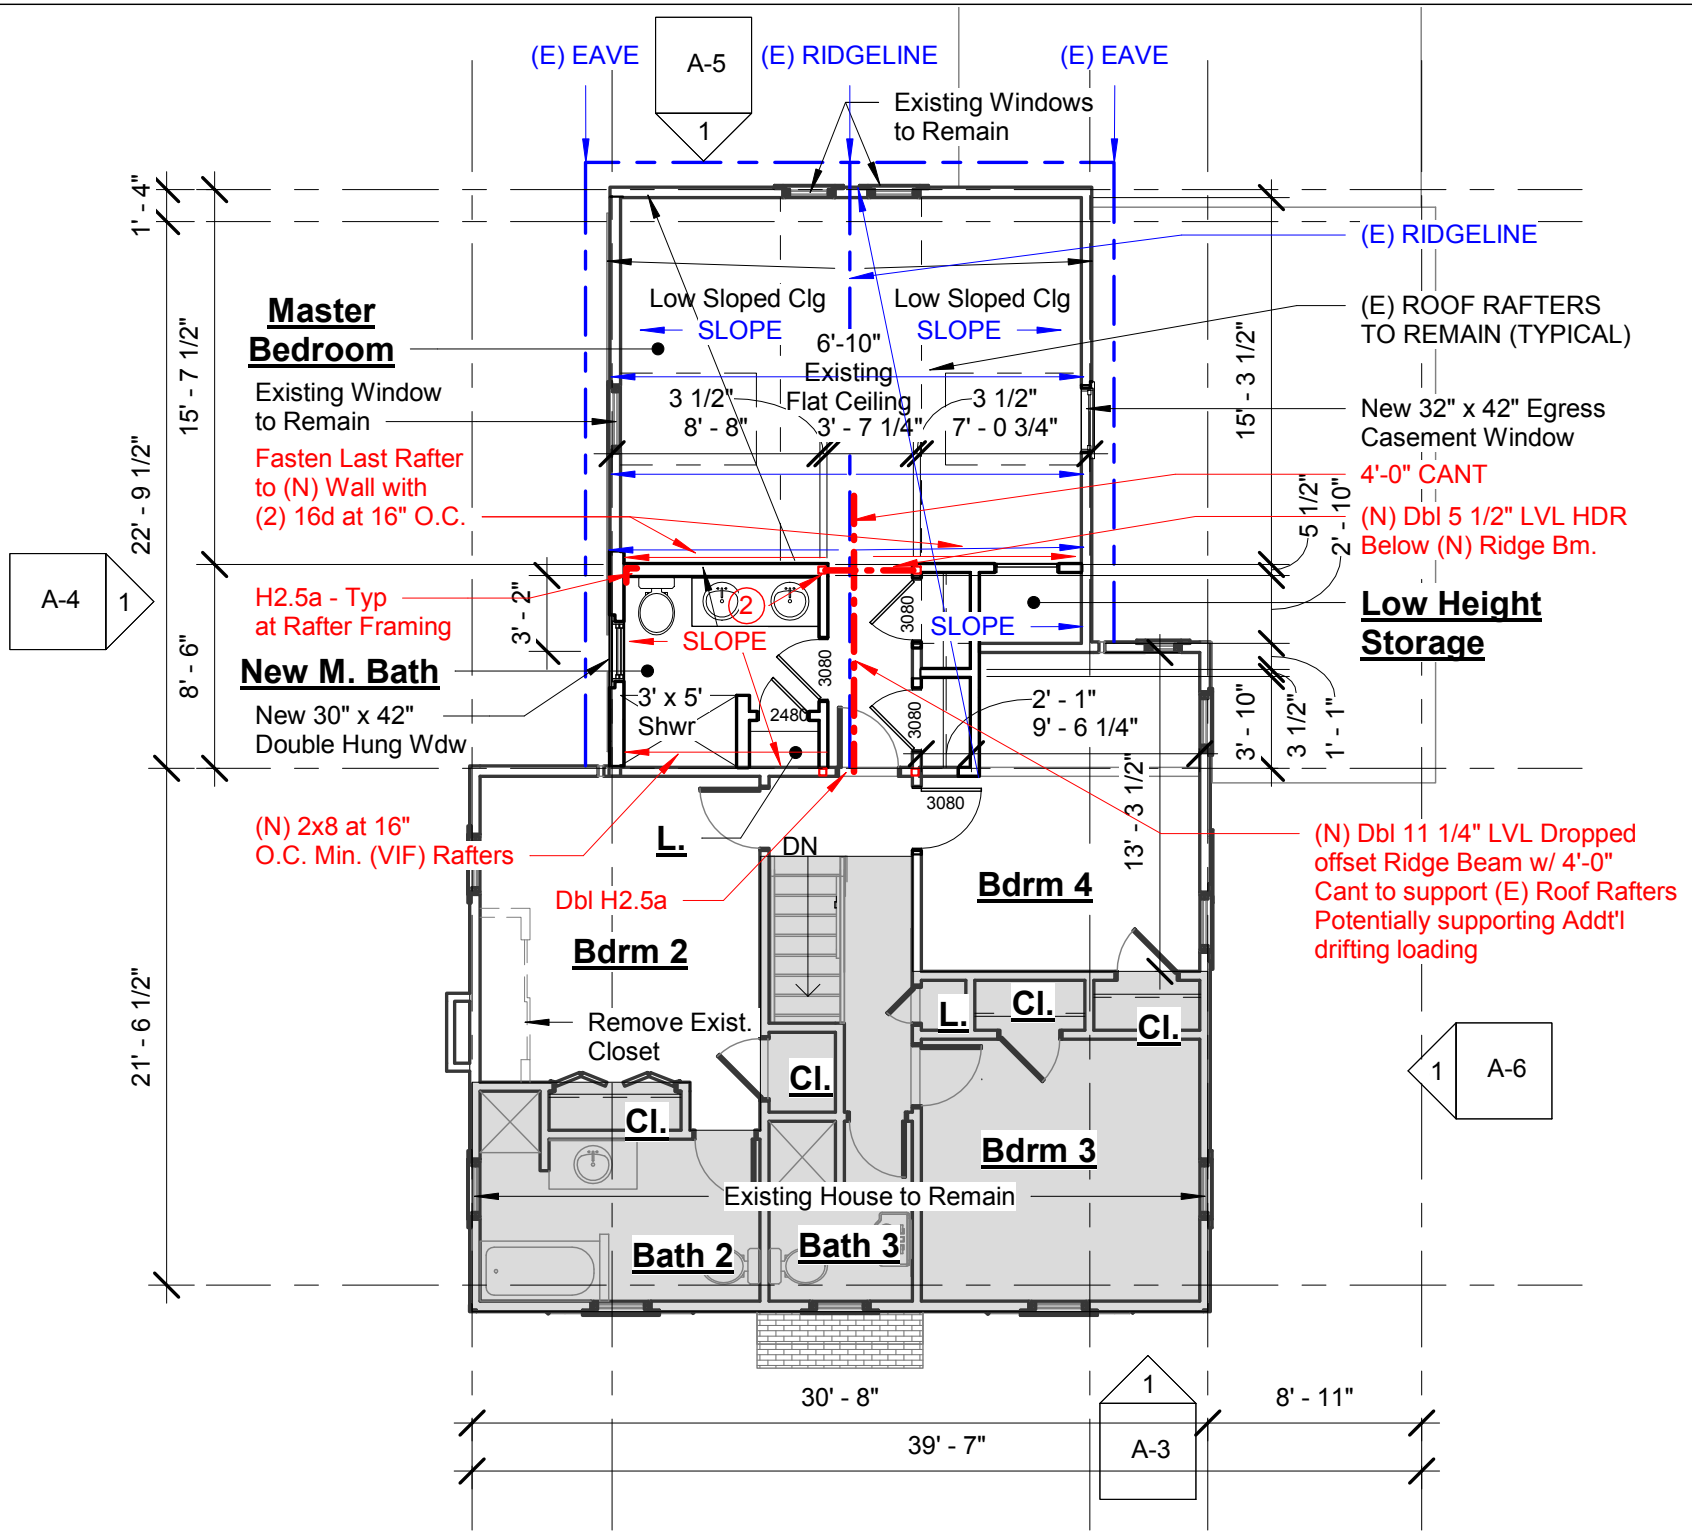

KW Architects
Kristi Kenney, RA
PO Box 404
Wells, Maine 04090
(207) 332-9199

ARCHITECTS

Herzlinger - Fleisch

Proposed 2nd Floor / Framing Plan

DATE:	04/20/17	DRW / CHK BY:	AEP / KK
PROJECT #	01-21-17	DWG SCALE:	1/8" = 1'-0"

A-2

©COPYRIGHT 2017
REPRODUCTION OR REUSE OF THIS DOCUMENT WITHOUT WRITTEN PERMISSION OF KW ARCHITECTS IS PROHIBITED