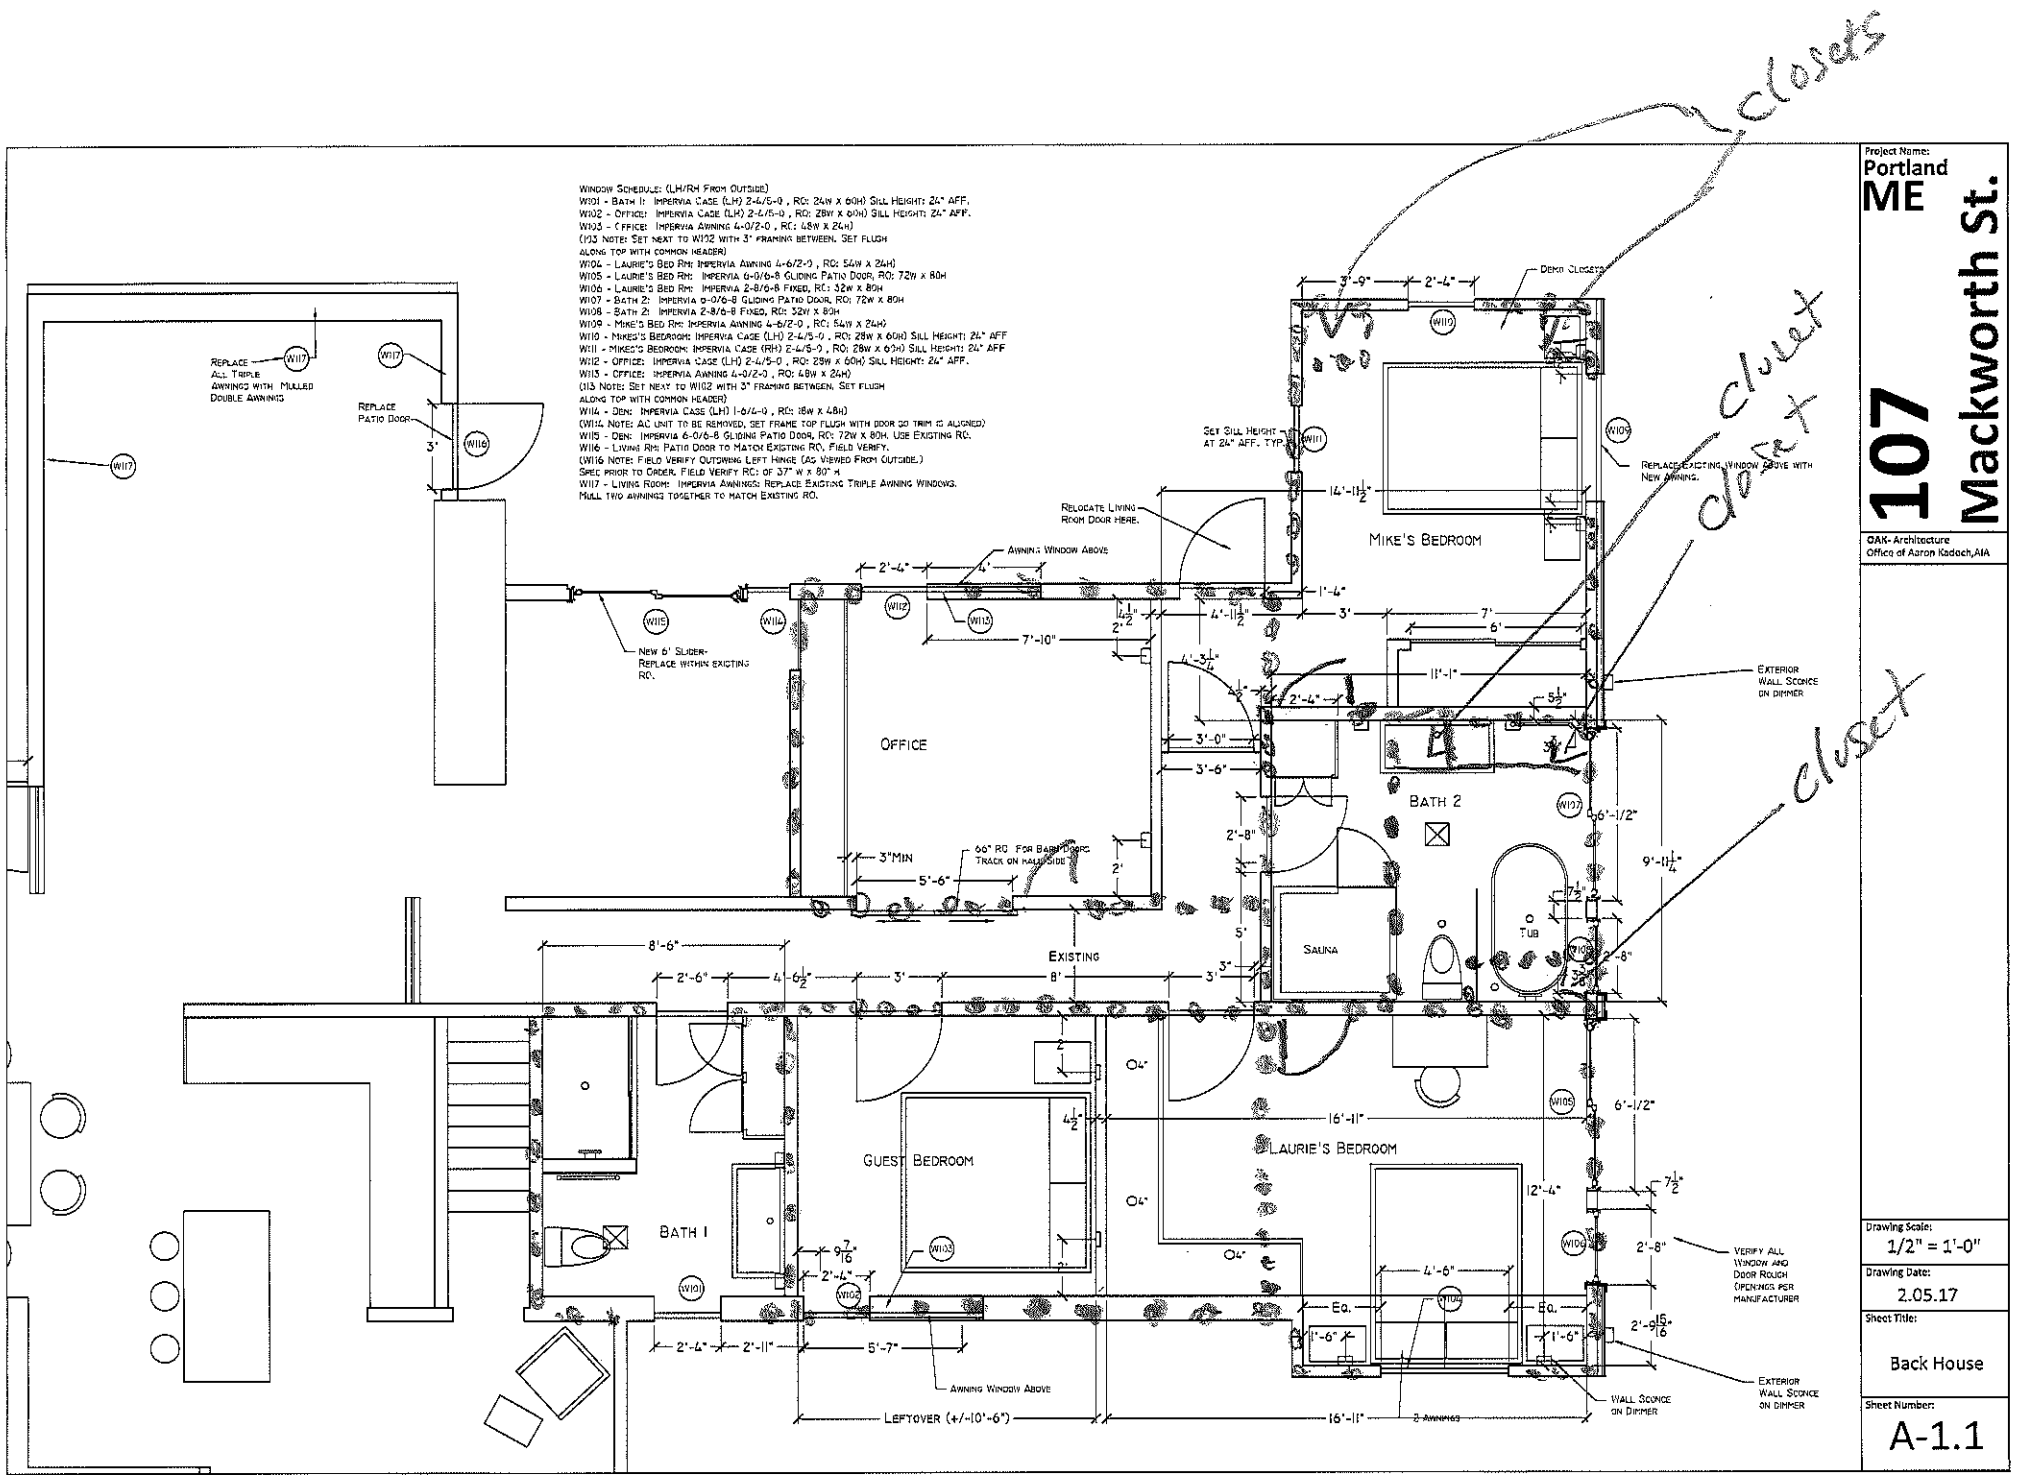

Project Name:
Portland ME
107 Mackworth St.

OAK- Architecture
Office of Aaron Kadoch,AIA

Drawing Scale: 1/2" = 1'-0"

Drawing Date: 2.05.17

Sheet Title: Back House

Sheet Number: A-1.1

..... = existing floor plan