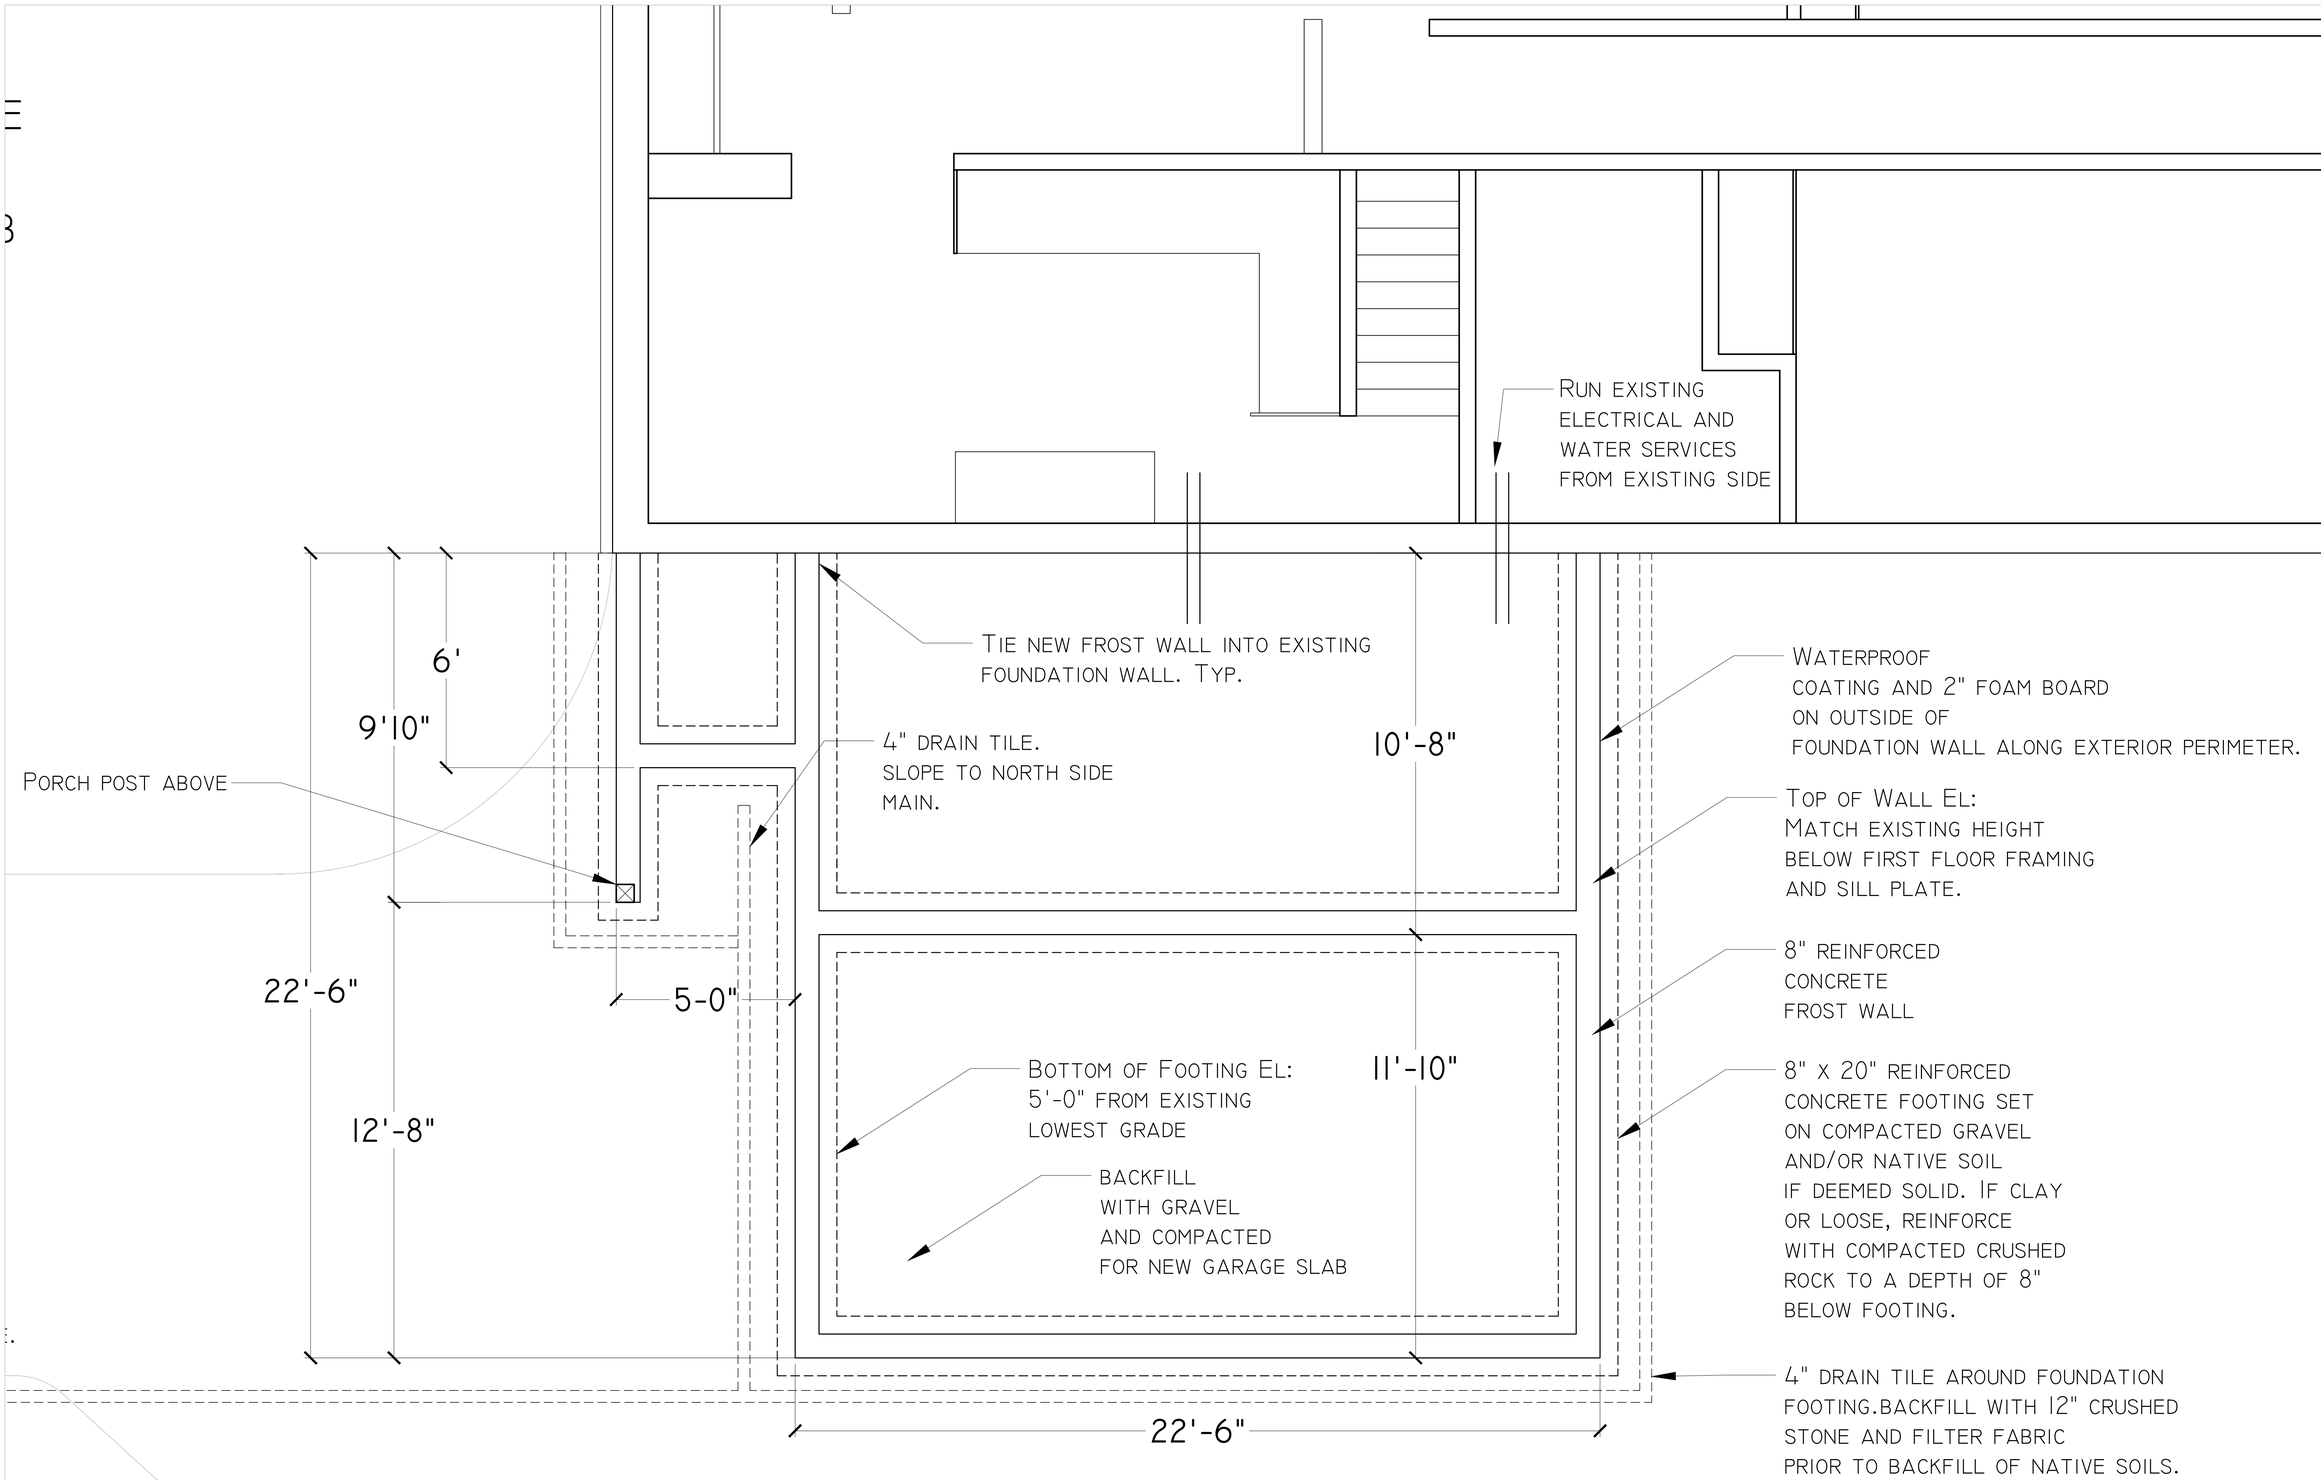

Project Name:
Portland ME

107 Mackworth St.

OAK- Architecture
Office of Aaron Kadoch,AIA

Drawing Scale:
1/2" = 1'-0"

Drawing Date:
3.30.18

Sheet Title:
Proposed Foundation Plan

Sheet Number:
S-1.1