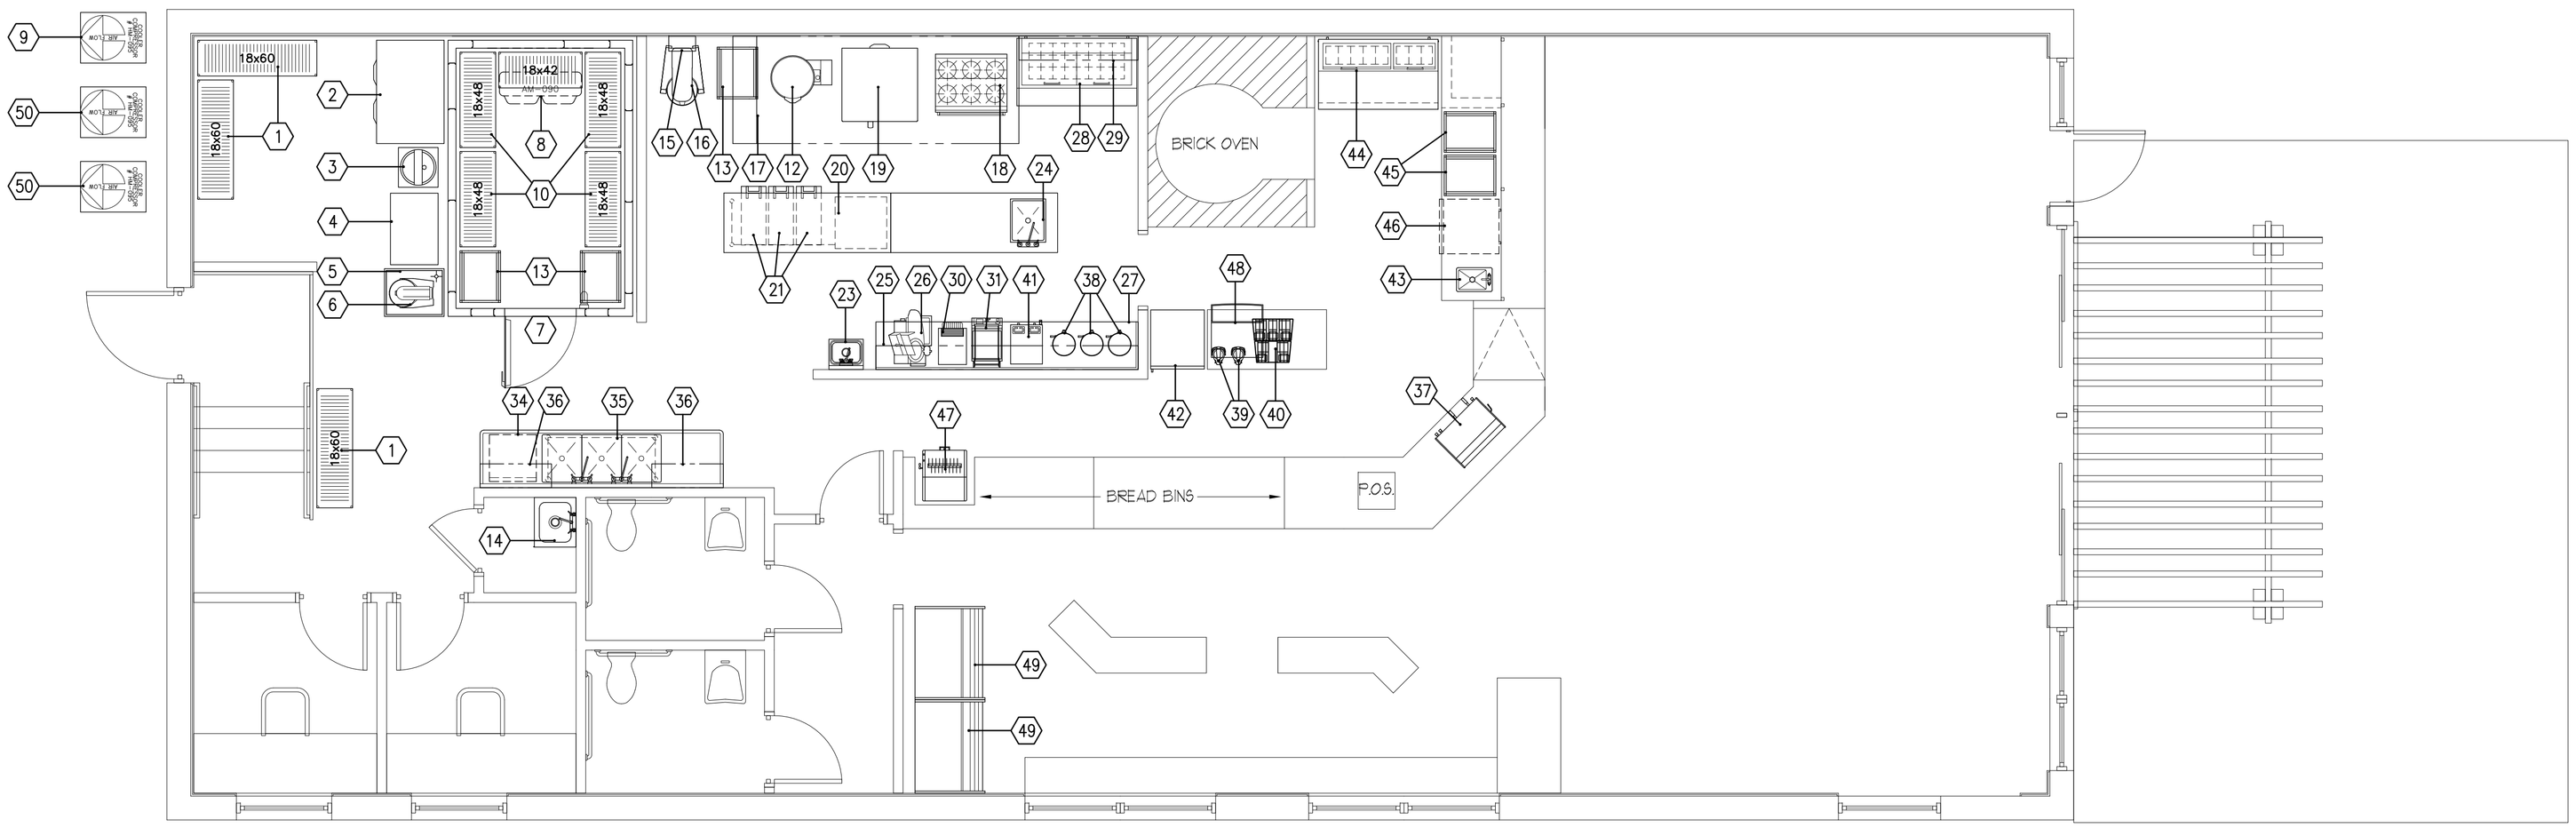

EQUIPMENT SCHEDULE

MK.	QTY	DESCRIPTION
1	3	SHELVING UNIT
2	1	FREEZER, 2-SECTION
3	1	DOUGH DIVIDER (EXISTING)
4	1	MOBILE CART (EXISTING)
5	1	MIXER STAND
6	1	MIXER, 20-QUART
7	1	WALK-IN COOLER
8	1	EVAPORATOR COIL, COOLER
9	1	COMPRESSOR, COOLER
10	5	SHELVING UNIT
11	–	– SPARE NUMBER –
12	1	TILTING KETTLE, 20-GALLON
13	3	COMBINATION RACK
14	1	MOP SINK
15	1	WATER METER (EXISTING)
16	1	MIXER, 30-QUART (EXISTING)
17	1	EXHAUST HOOD W/FIRE SUPPRESSION SYS.
18	1	RANGE, 6-BURNER

EQUIPMENT SCHEDULE

MK.	QTY	DESCRIPTION
19	1	CONVECTION OVEN, DOUBLE
20	1	BAKER'S TABLE
21	3	INGREDIENT BIN (EXISTING)
22	–	– SPARE NUMBER –
23	1	HAND SINK (EXISTING)
24	1	WORK TABLE WITH SINK
25	2	WALL SHELF
26	1	SLICER, MANUAL
27	1	WORK TABLE
28	1	REFRIGERATED SANDWICH UNIT
29	2	WALL SHELF
30	1	TOASTER, CONVEYOR
31	1	PANINI GRILL
32	–	– SPARE NUMBER –
33	–	– SPARE NUMBER –
34	1	DISHWASHER, UNDERCOUNTER
35	1	SINK, 3-COMPARTMENT
36	2	WALL SHELF

EQUIPMENT SCHEDULE

MK.	QTY	DESCRIPTION
37	1	ESPRESSO MACHINE (BY OTHERS)
38	3	FOOD SERVER/COOKER
39	2	2.5 LITER AIRPOT (BY OTHERS)
40	1	AIRPOT RACK (BY OTHERS)
41	1	COFFEE BREWER, AIRPOT (BY OTHERS)
42	1	REFRIGERATOR, MERCHANDISER
43	1	HAND SINK, DROP-IN
44	1	PIZZA PREP TABLE
45	2	POLY BOX STORAGE RACK
46	1	REFRIGERATOR, UNDERCOUNTER
47	1	BREAD SLICER (EXISTING)
48	1	ICE MACHINE, UNDERCOUNTER
49	2	SELF-SERVE MERCHANDISER
50	2	COMPRESSOR, COOLER

PORT CITY ARCHITECTURE
65 NEWBURY STREET
PORTLAND, ME 04101
207.761.9000
fax: 207.761.2010
info@portcityarch.com

Borealis Bread Cafe & Bakery

182 Ocean Ave
Portland, Maine

#	DATE	DESCRIPTION

REVISIONS

Date Issued 03/21/08

Project Number 07210

Drawing Scale

SHEET NAME
FOODSERVICE EQUIPMENT FLOOR PLAN & SCHEDULE

Drawn By TJM

Checked By TJM

FS-1