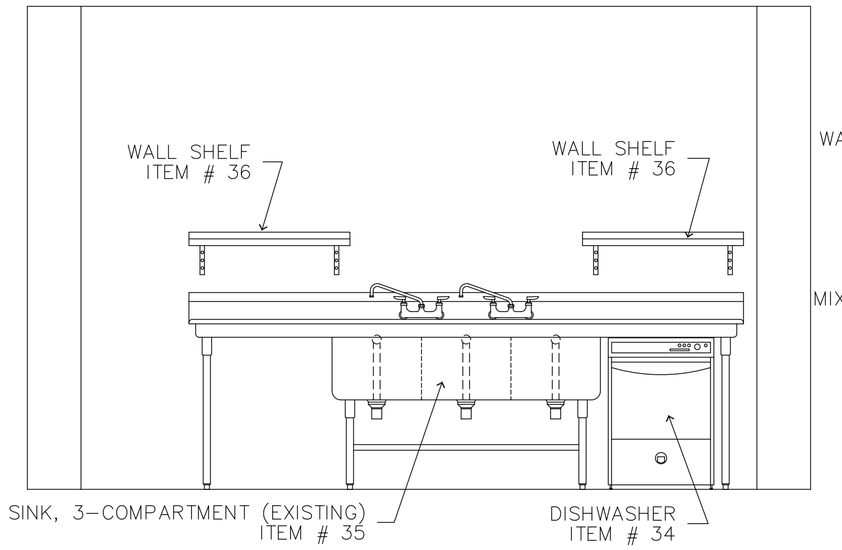

Dishwashing Area Elevations

SCALE – 1/2" = 1' – 0"

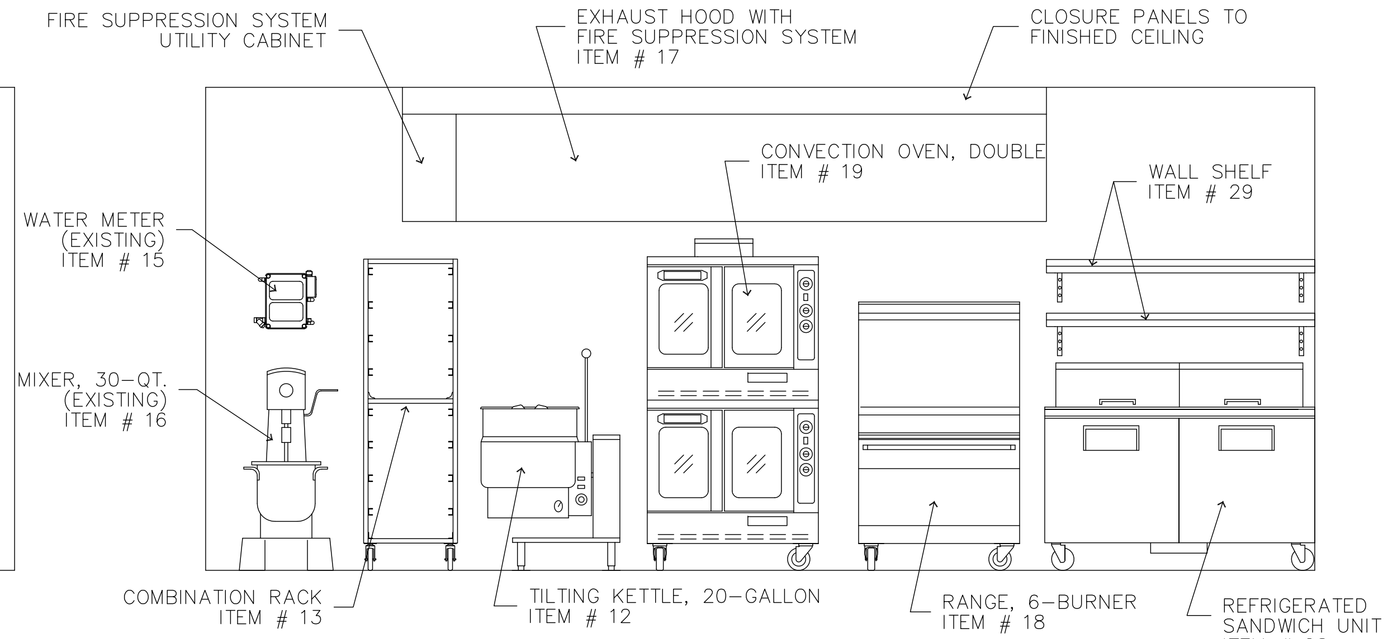

Cooking Line Elevations

SCALE – 1/2" = 1' – 0"

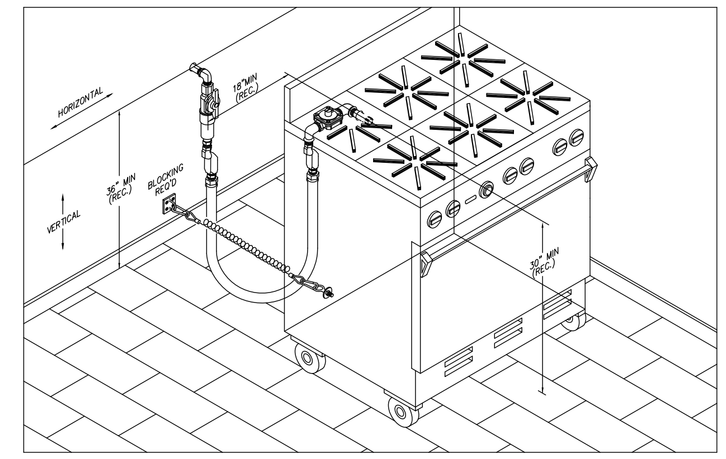

Flexible Gas Connection Detail

SCALE – NONE

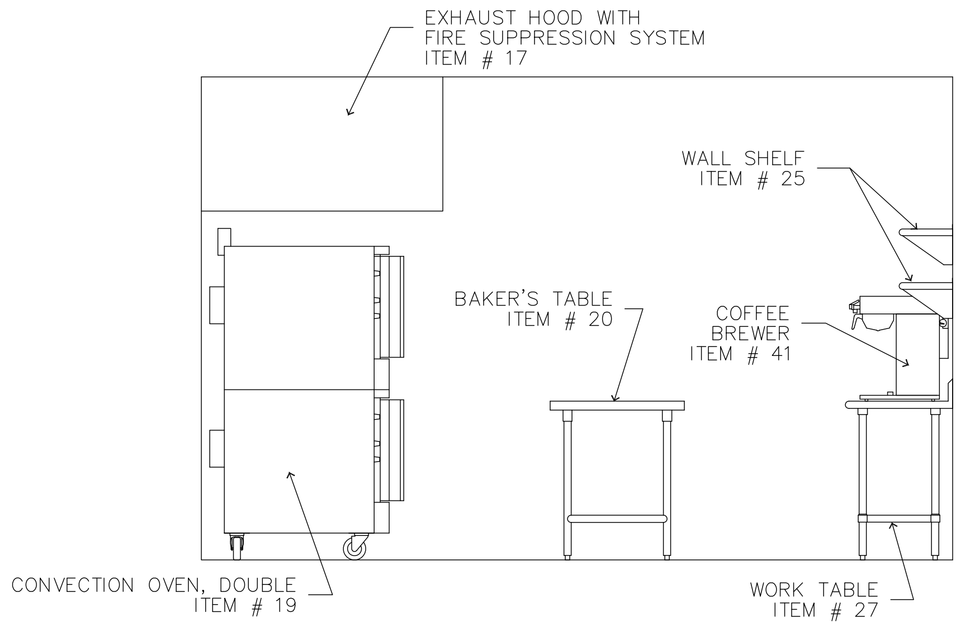

Section Thru Kitchen

SCALE – 1/2" = 1' – 0"

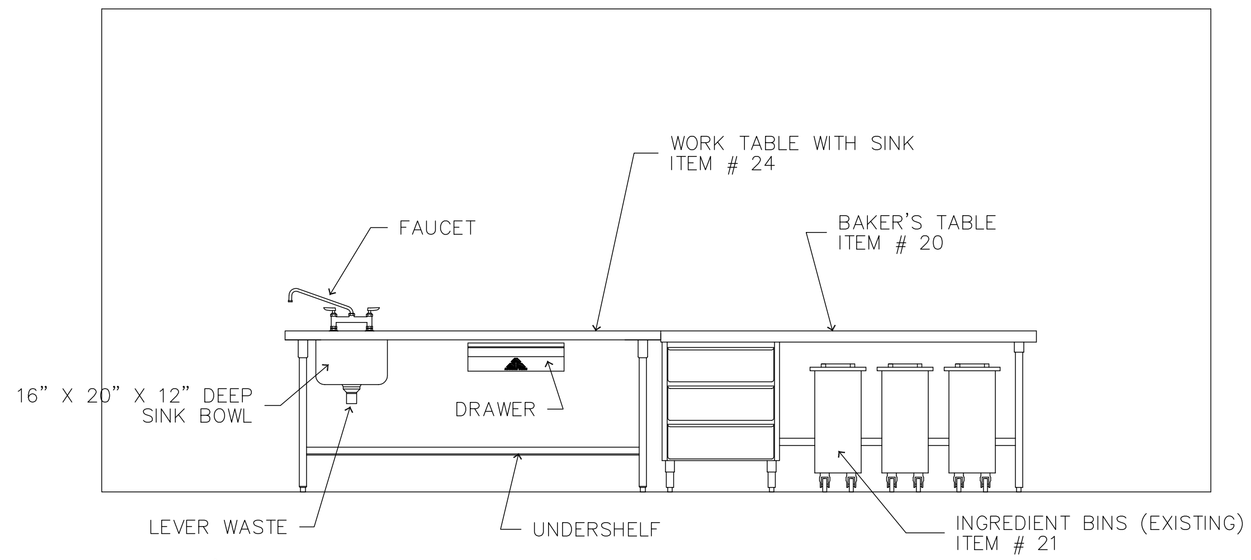

Baker's Table & Work Table with Sink Elevation

SCALE – 1/2" = 1' – 0"

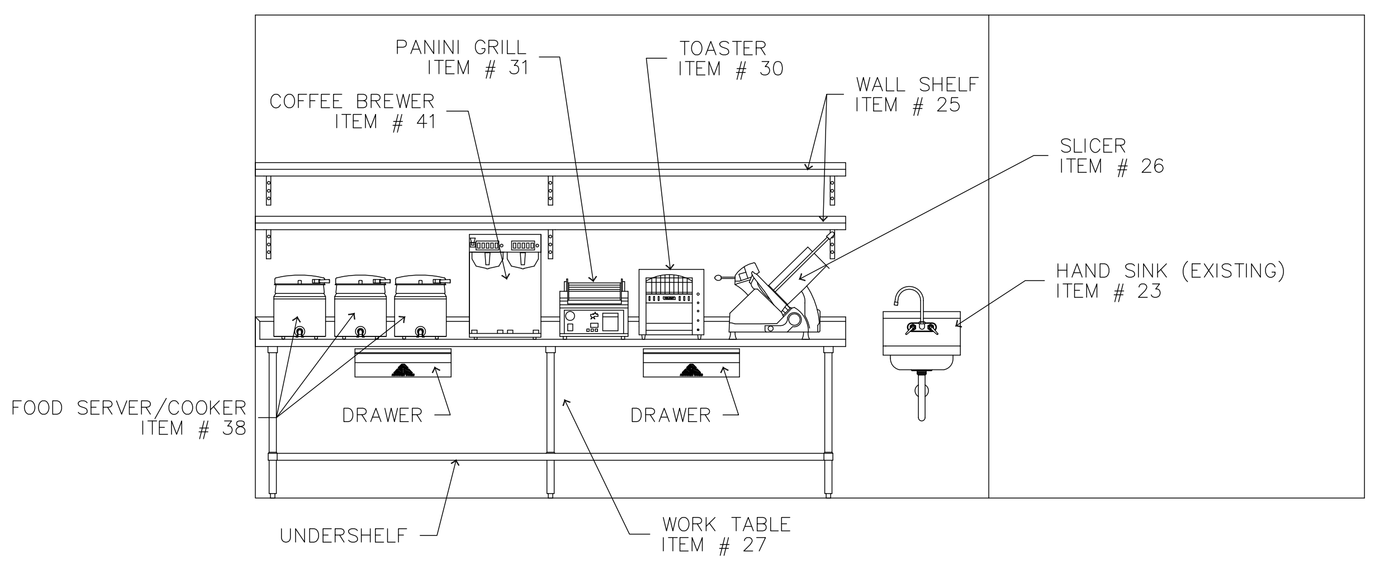

Kitchen South Wall Elevation

SCALE – 1/2" = 1' – 0"

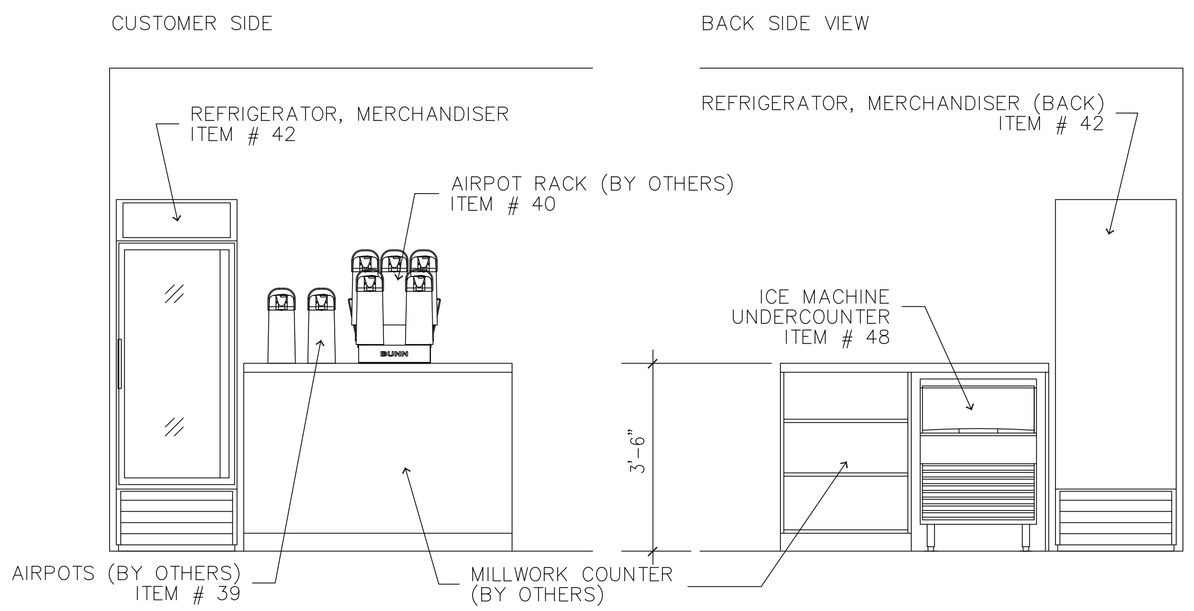

Display Refrigerator & Coffee Counter Elevations

SCALE – 1/2" = 1' – 0"

PORT ▫ CITY
ARCHITECTURE

65 NEWBURY STREET
PORTLAND, ME 04101
207.761.9000
fax: 207.761.2010
info@portcityarch.com

Borealis Bread Cafe & Bakery

182 Ocean Ave
Portland, Maine

#	DATE	DESCRIPTION

REVISIONS

Date Issued 03/21/08

Project Number 0721.0

Drawing Scale

SHEET NAME

FOODSERVICE EQUIPMENT DETAILS AND ELEVATIONS

Drawn By TJM

Checked By TJM

FS–5