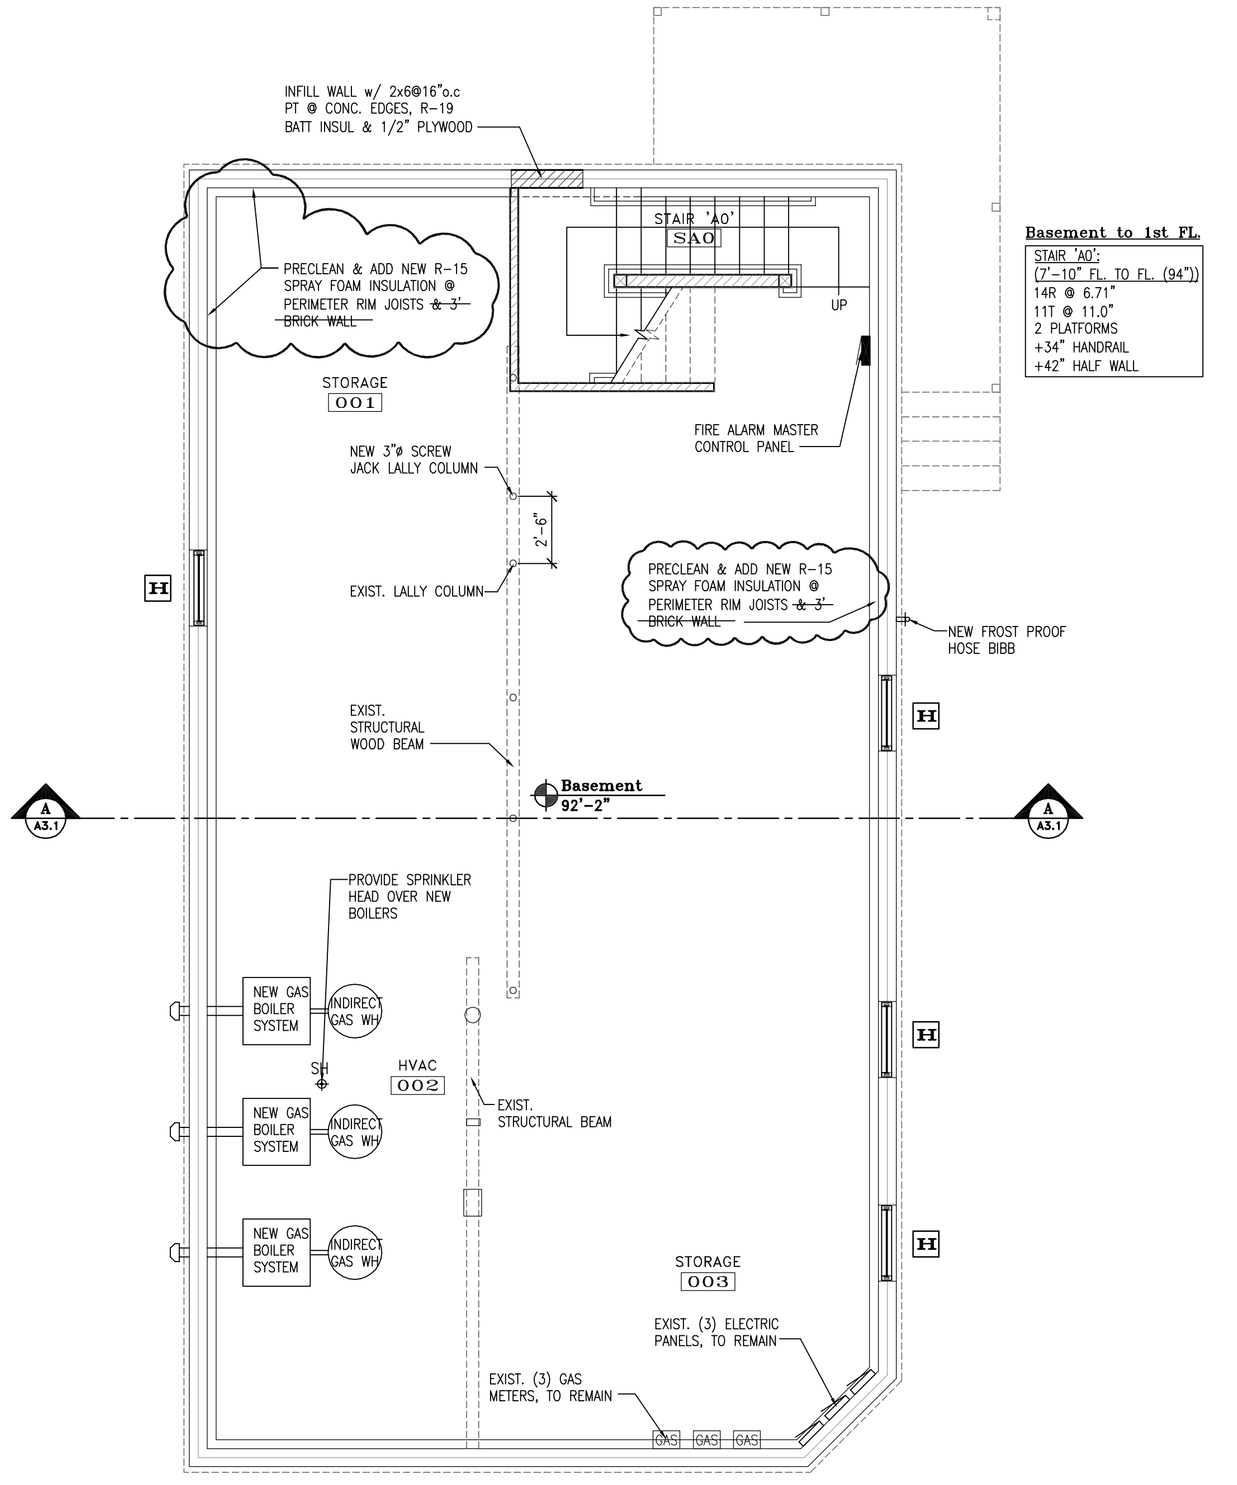

BASEMENT PLAN
SCALE: 1/4" = 1'-0"

Basement to 1st FL.

STAIR 'A0':
(7'-10" FL. TO FL. (94"))
14R @ 6.71"
11T @ 11.0"
2 PLATFORMS
+34" HANDRAIL
+42" HALF WALL

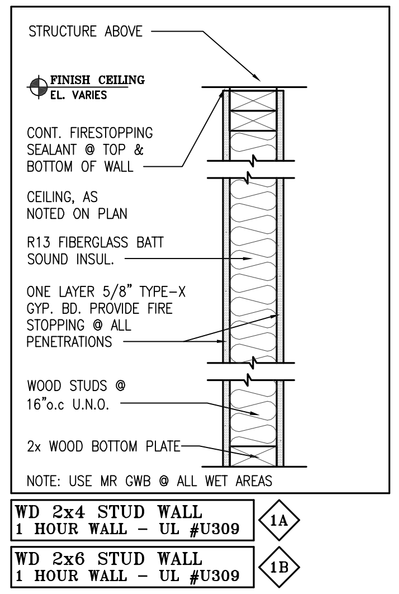

WD 2x4 STUD WALL
1 HOUR WALL – UL #U309 1A

WD 2x6 STUD WALL
1 HOUR WALL – UL #U309 1B

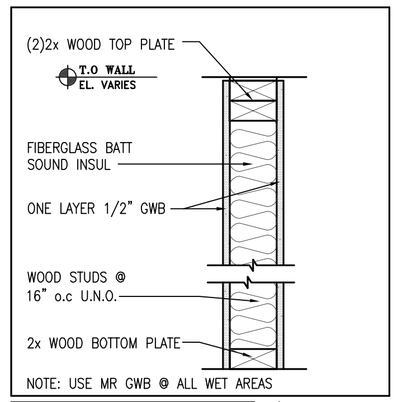

WD 2x4 STUD WALL
NOT RATED NA

WD 2x6 STUD WALL
NOT RATED NB

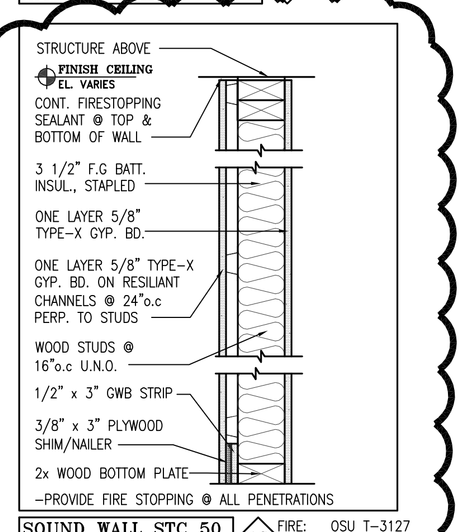

SOUND WALL STC 50
1 HOUR WALL 1C
FIRE: OSU T-3127
SOUND: RAL TL 77-138

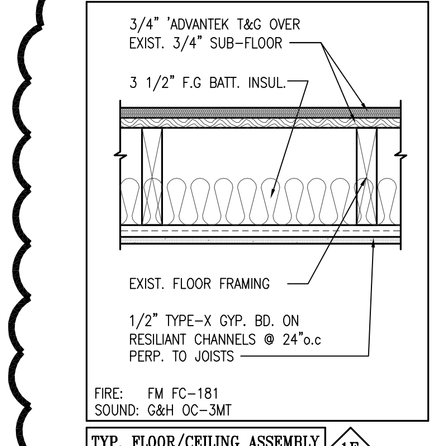

TYP. FLOOR/CEILING ASSEMBLY
1 HOUR 1F

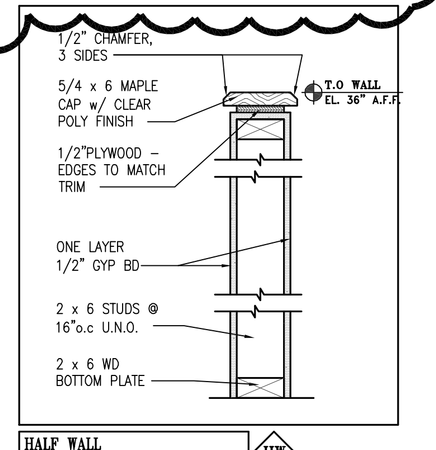

HALF WALL
NOT RATED HW

PARTITION TYPES:
SCALE: NTS

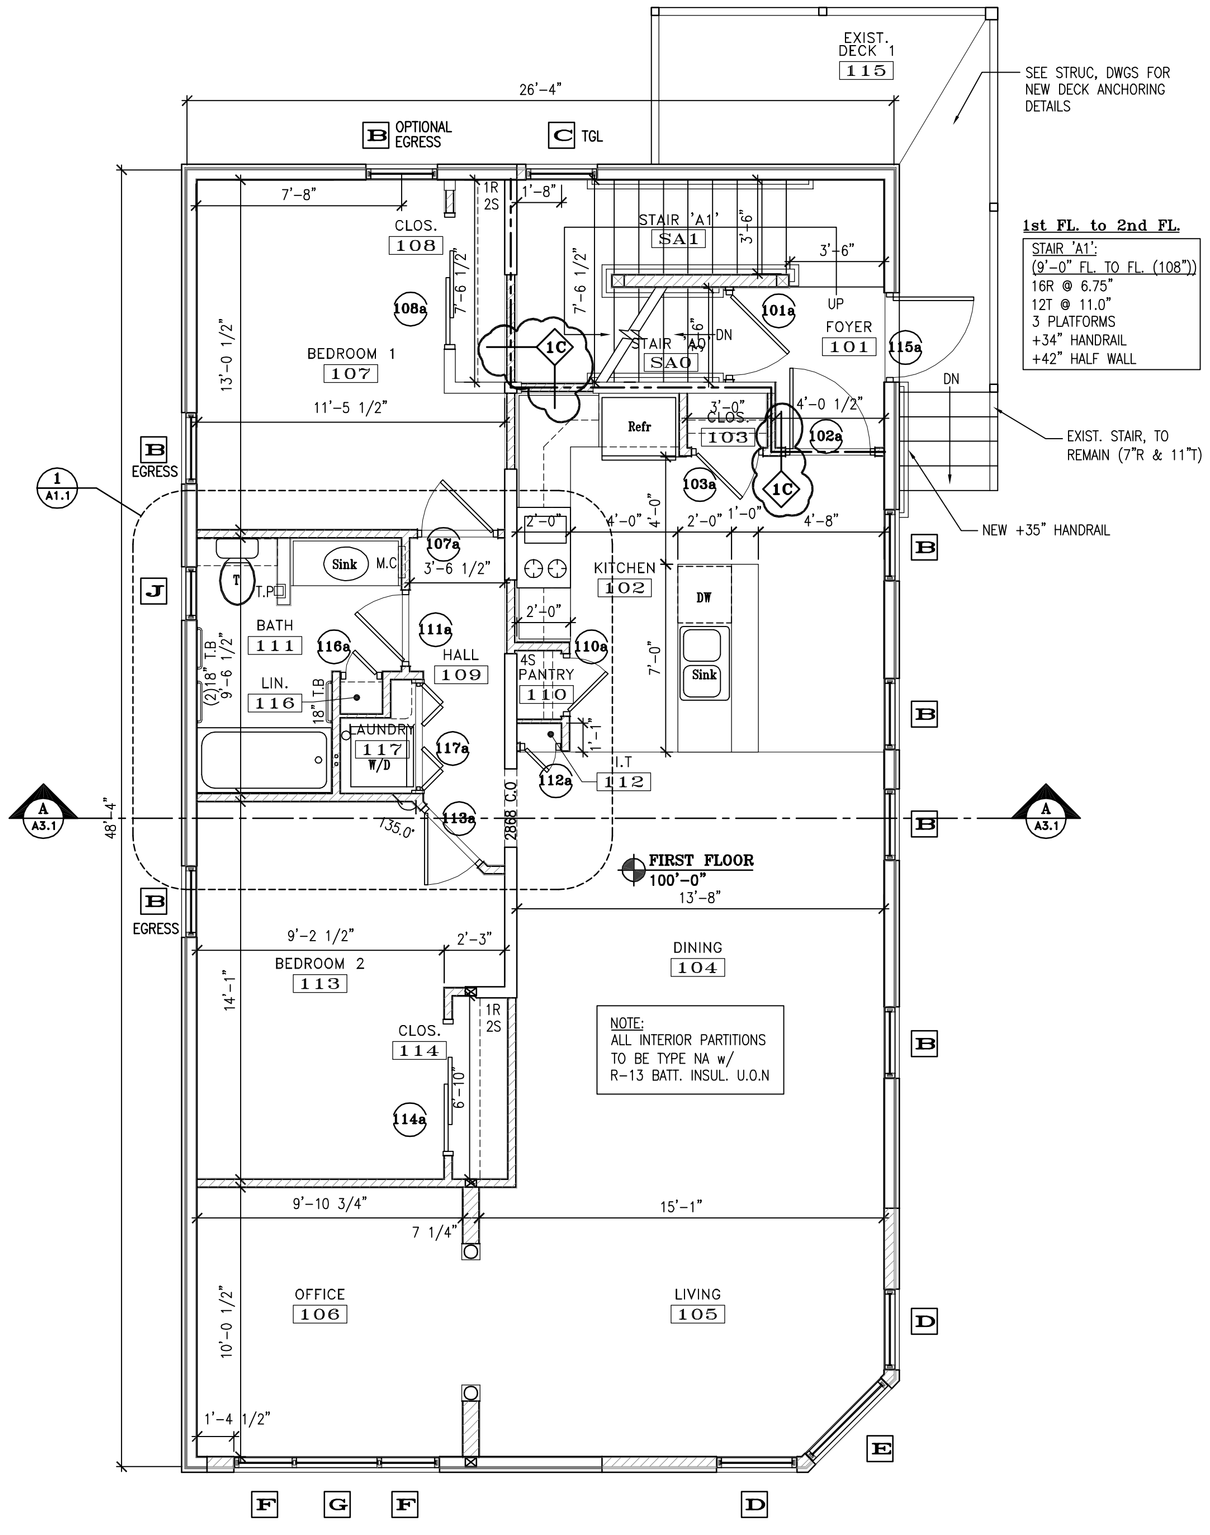

FIRST FLOOR PLAN
SCALE: 1/4" = 1'-0"

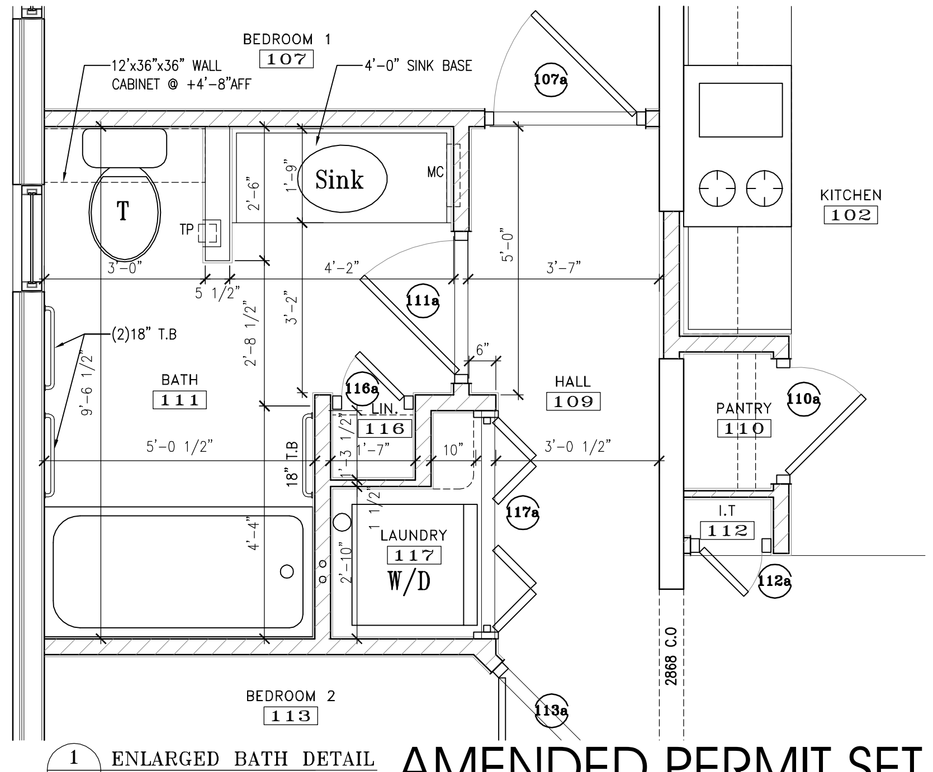

1 A1.1 ENLARGED BATH DETAIL
SCALE: 1/2" = 1'-0"

AMENDED PERMIT SET 11-15-11

ALPHA architects
17 CHESTNUT STREET
PORTLAND, ME 04101
PHONE: 207.761.9500
FAX: 207.761.9595
design@alphaarchitects.com

COPYRIGHT
Reuse or reproduction of the contents of this document is not permitted without written permission of ALPHA ARCHITECTS

Walton Street 3 Unit
15 Walton Street
Portland Maine 04103

JOB: 11024

ISSUE DATE	
PRELIM.	08-25-11
PBoard	Not Req'd
CD's	10-12-11
REV. 1	-
REV. 2	-
PRINT	11-04-11

BASEMENT & FIRST FLOOR PLANS

A1.1