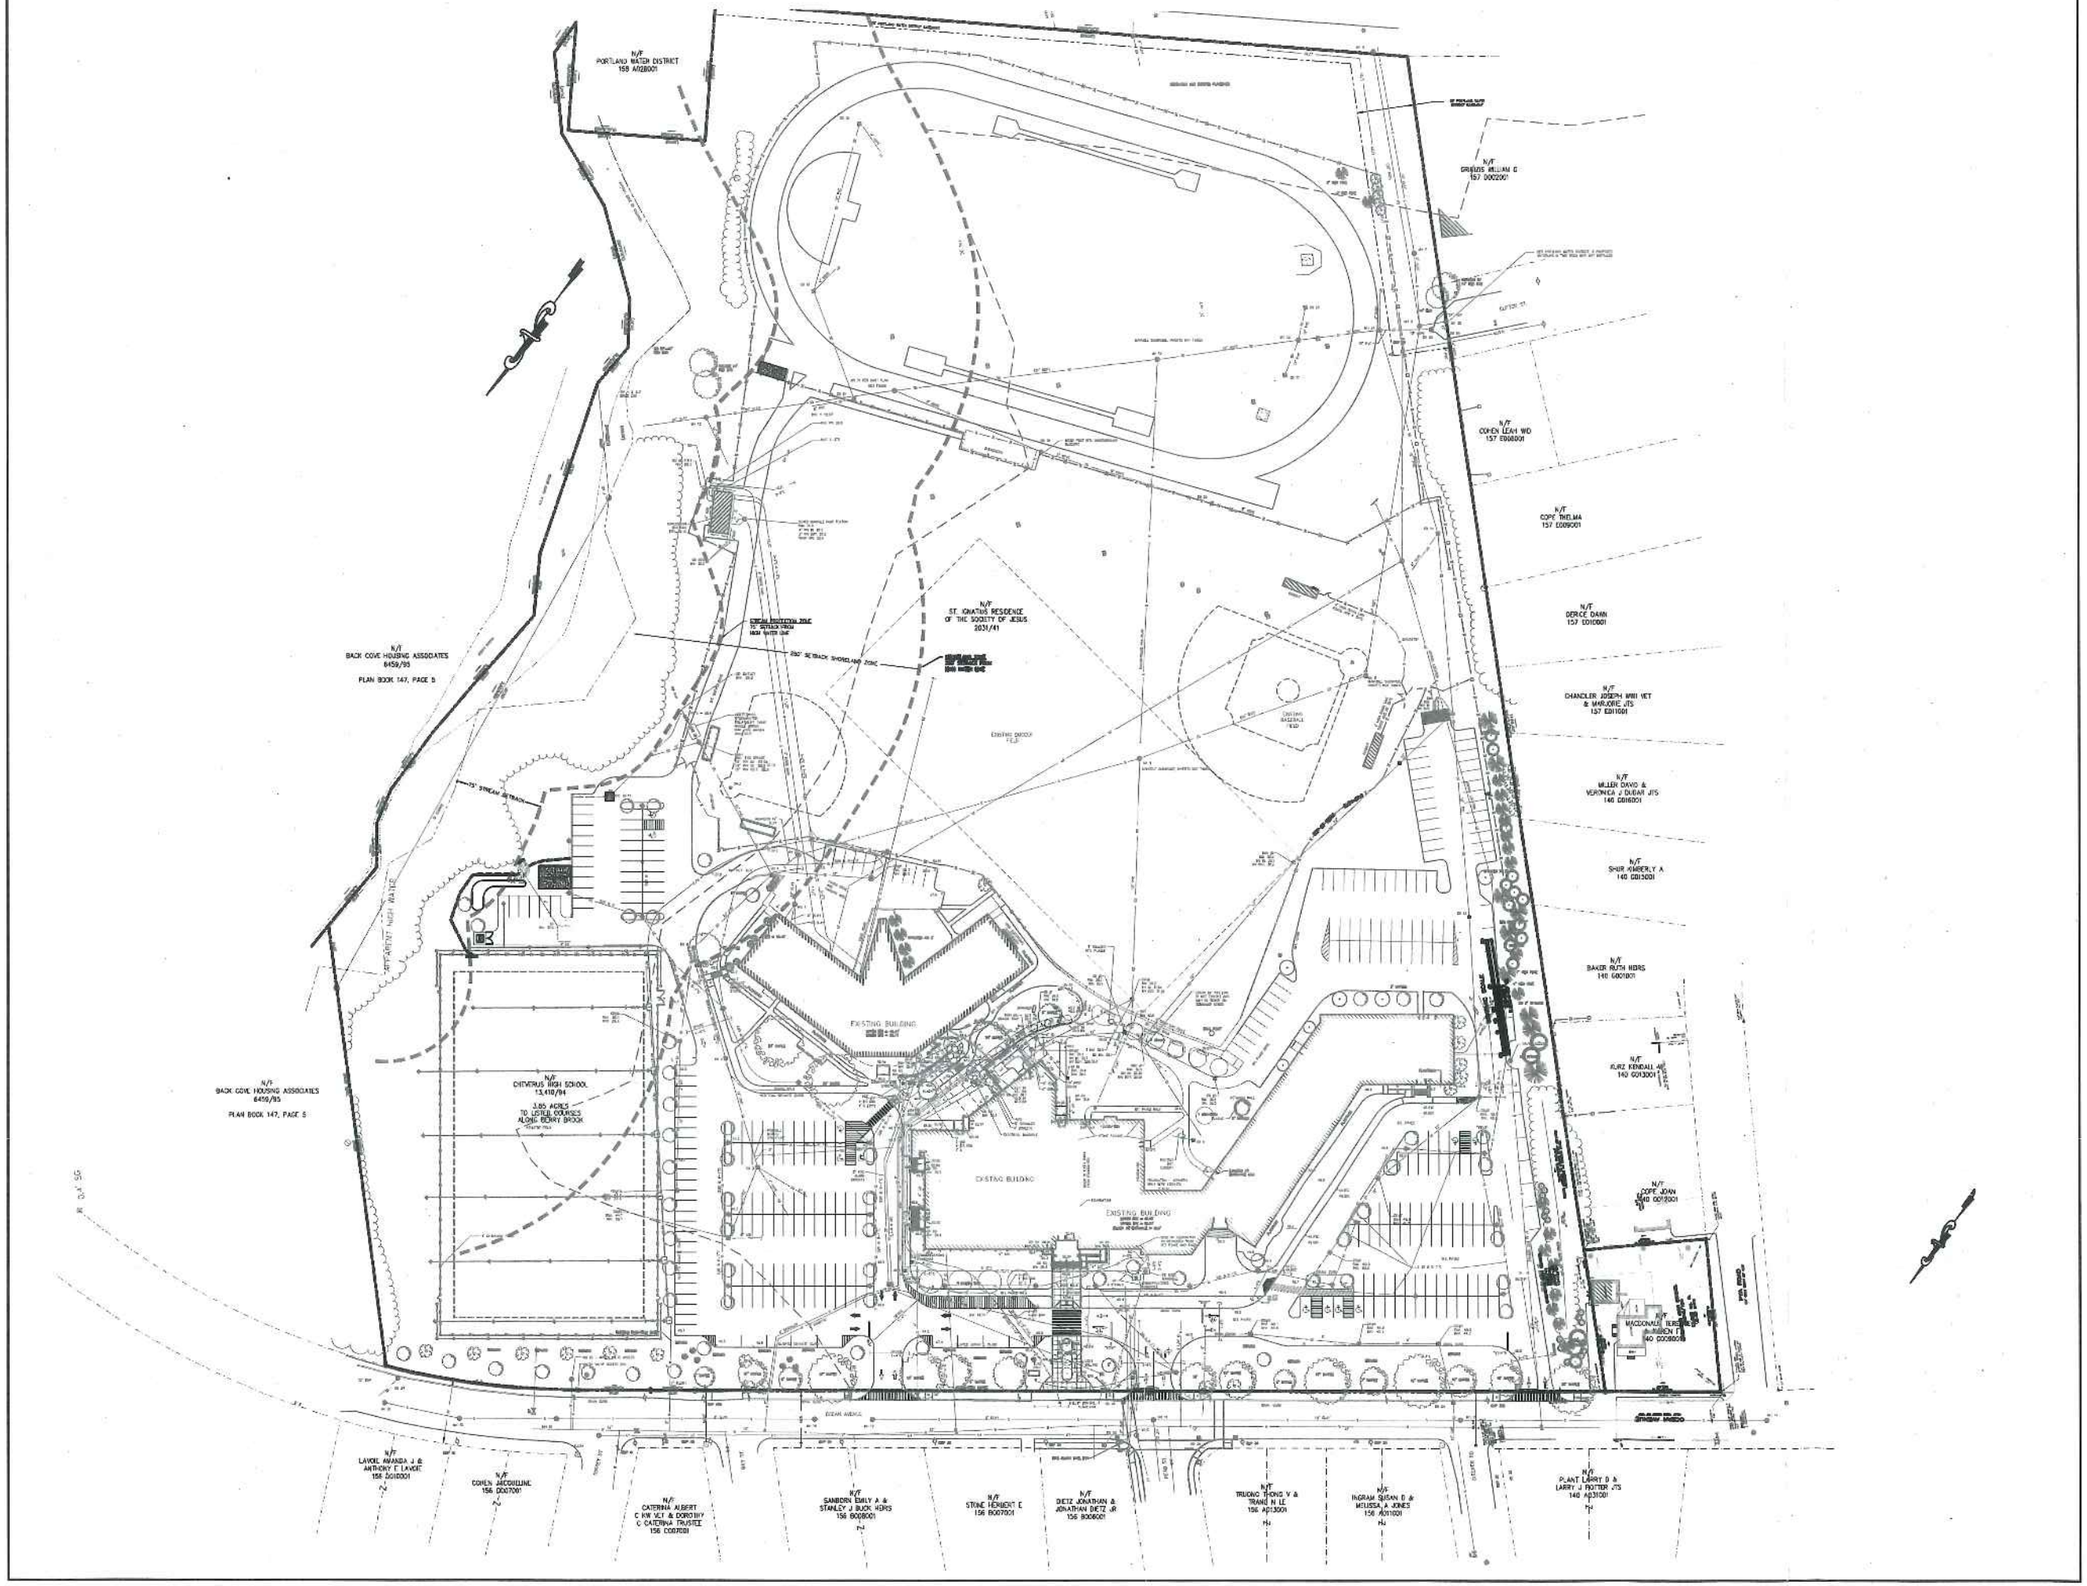

HARRIMAN

AUBURN PORTLAND MANCHESTER

CHEVERUS HIGH SCHOOL PROPERTY

235 OCEAN AVENUE
PORTLAND, MAINE

Harriman Project No.	15619

Key Plan

GRAPHIC SCALE

0 30 60 120

(IN FEET)

Issues and Revisions

Mark	Date	Description
	DATE	REVISION

PRELIMINARY
NOT FOR
CONSTRUCTION
PROGRESS SET
02-03-16

Drawing Scales	
PA / PE: FLC	© 2016 Harriman Associates
Drawn By: PLS	

SITE
OVERVIEW
PLAN

C00.1