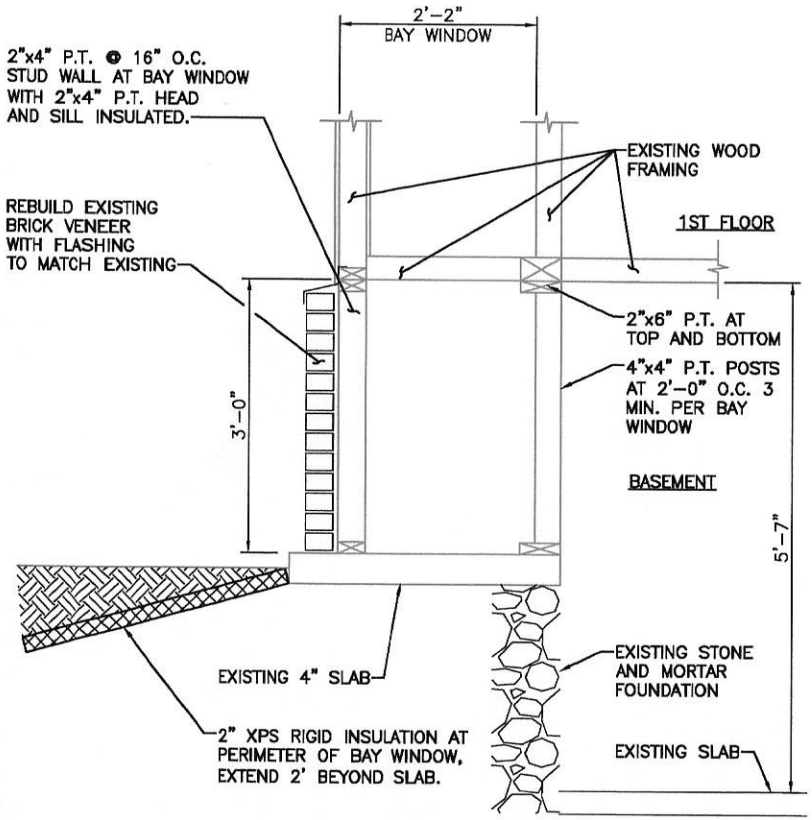

1 SECTION
SCALE: REF. DWG. SK-1

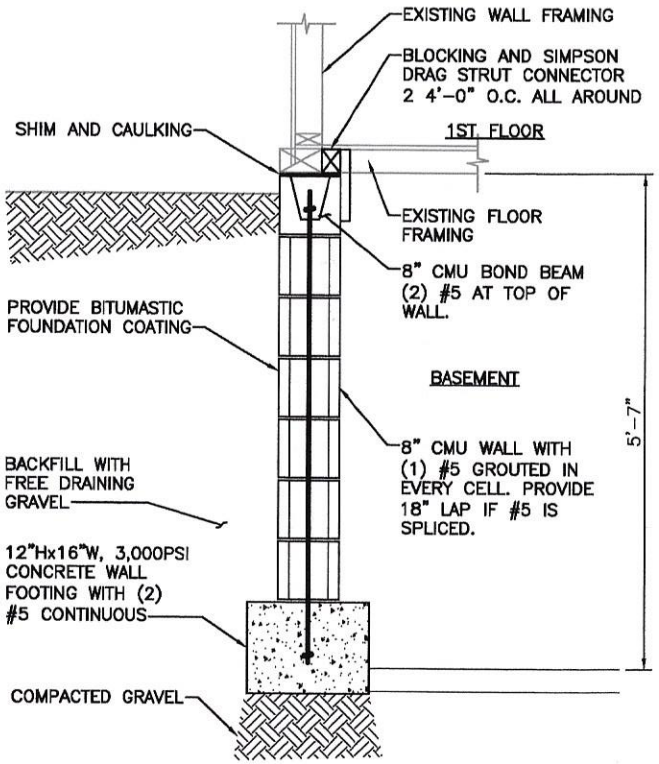

2 SECTION
SCALE: REF. DWG. SK-1

0 1' 2' 3'
SCALE: 3/4" = 1'-0"

STATE OF MAINE
CALEN B. COLBY
No. 6364
LICENSED
PROFESSIONAL ENGINEER
10/24/17

REV	DESCRIPTION	DWN BY	CKD BY	APPD BY	DATE
0	ISSUED FOR CONSTRUCTION	BCH	CBC	CBC	10/24/17

KAPATHIANSIS BUILDING
PORTLAND, MAINE

FOUNDATION REPAIR
PORTLAND, MAINE

FOUNDATION SECTIONS

PLEASE NOTE: THIS DOCUMENT MAY NOT ACCURATELY REPRESENT THE FINAL DOCUMENT. ONLY AN ENGINEER, ARCHITECT OR SURVEYOR SIGNED, SEALED AND DATED PAPER COPY, PROVIDED BY THIS OFFICE, MAY BE UTILIZED FOR BIDDING OR CONSTRUCTION PURPOSES.

Colby Company engineering
47A York Street
Portland, Maine 04101
207.553.7759
colbycoengineering.com

SIZE: AS NOTED
DATE: 10/22/2017
DES BY: CBC
DWN BY: BCH
CKD BY: CBC

PROJECT NO. 336.004.001
SHEET 2 OF 2
DRAWING NO. SK-2