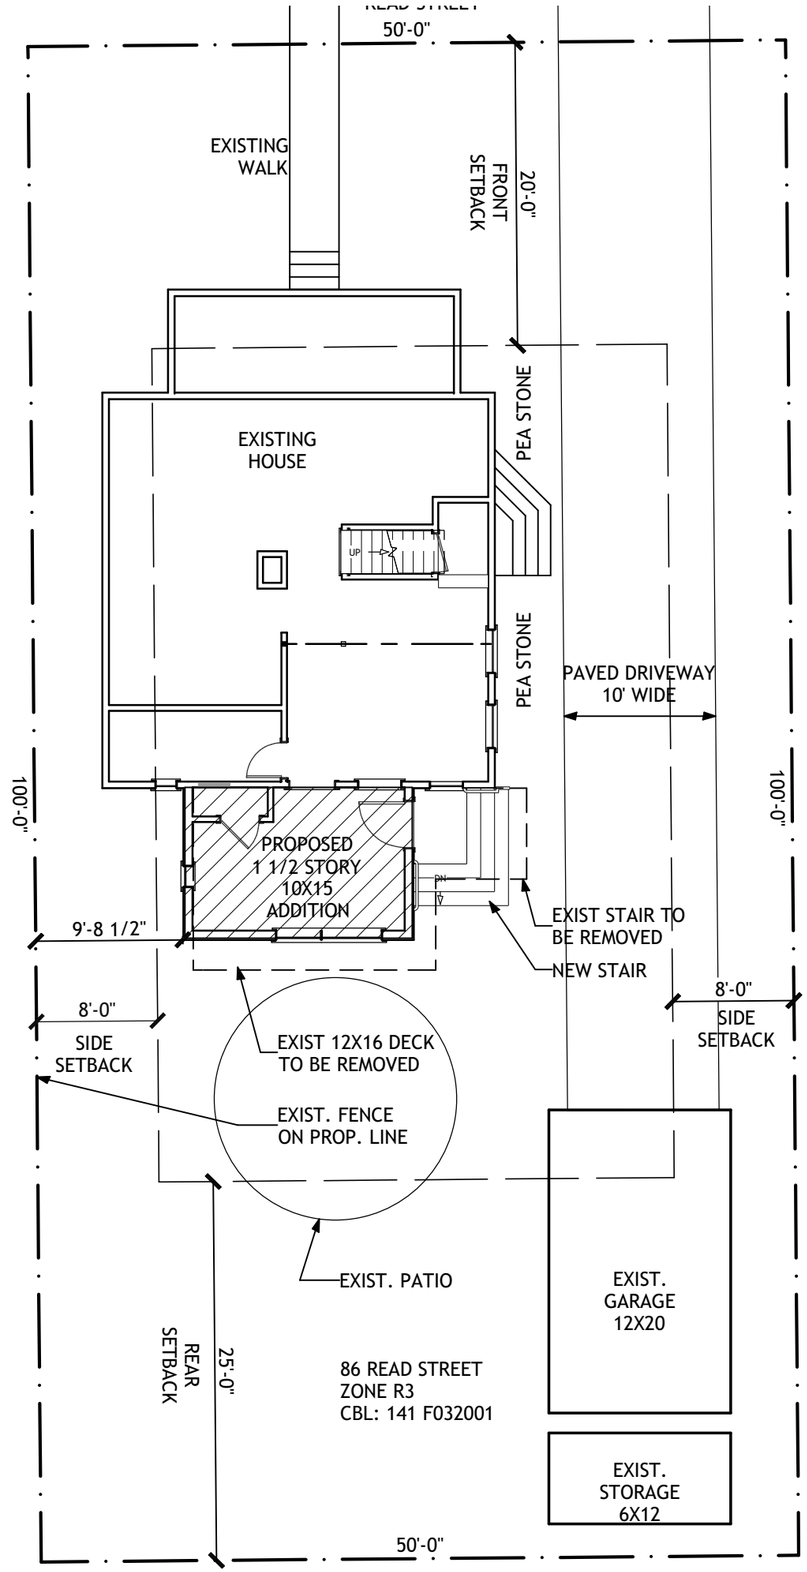

Plot Plan : 1 in = 10 ft

LICENSED ARCHITECT
KEVIN J.
MOQUIN
ARC3016
STATE OF MAINE

Kevin Moquin Architect	***Jim and Jill Meek***	**Plot Plan**
Maine Licensed Architect	***Mudroom Addition***	**A.06**
Portland, ME	*86 Read Street*	
www.km-a.me	*Portland, ME*	
kevin@km-a.me | (207) 615-6421	**6/29/2016**	