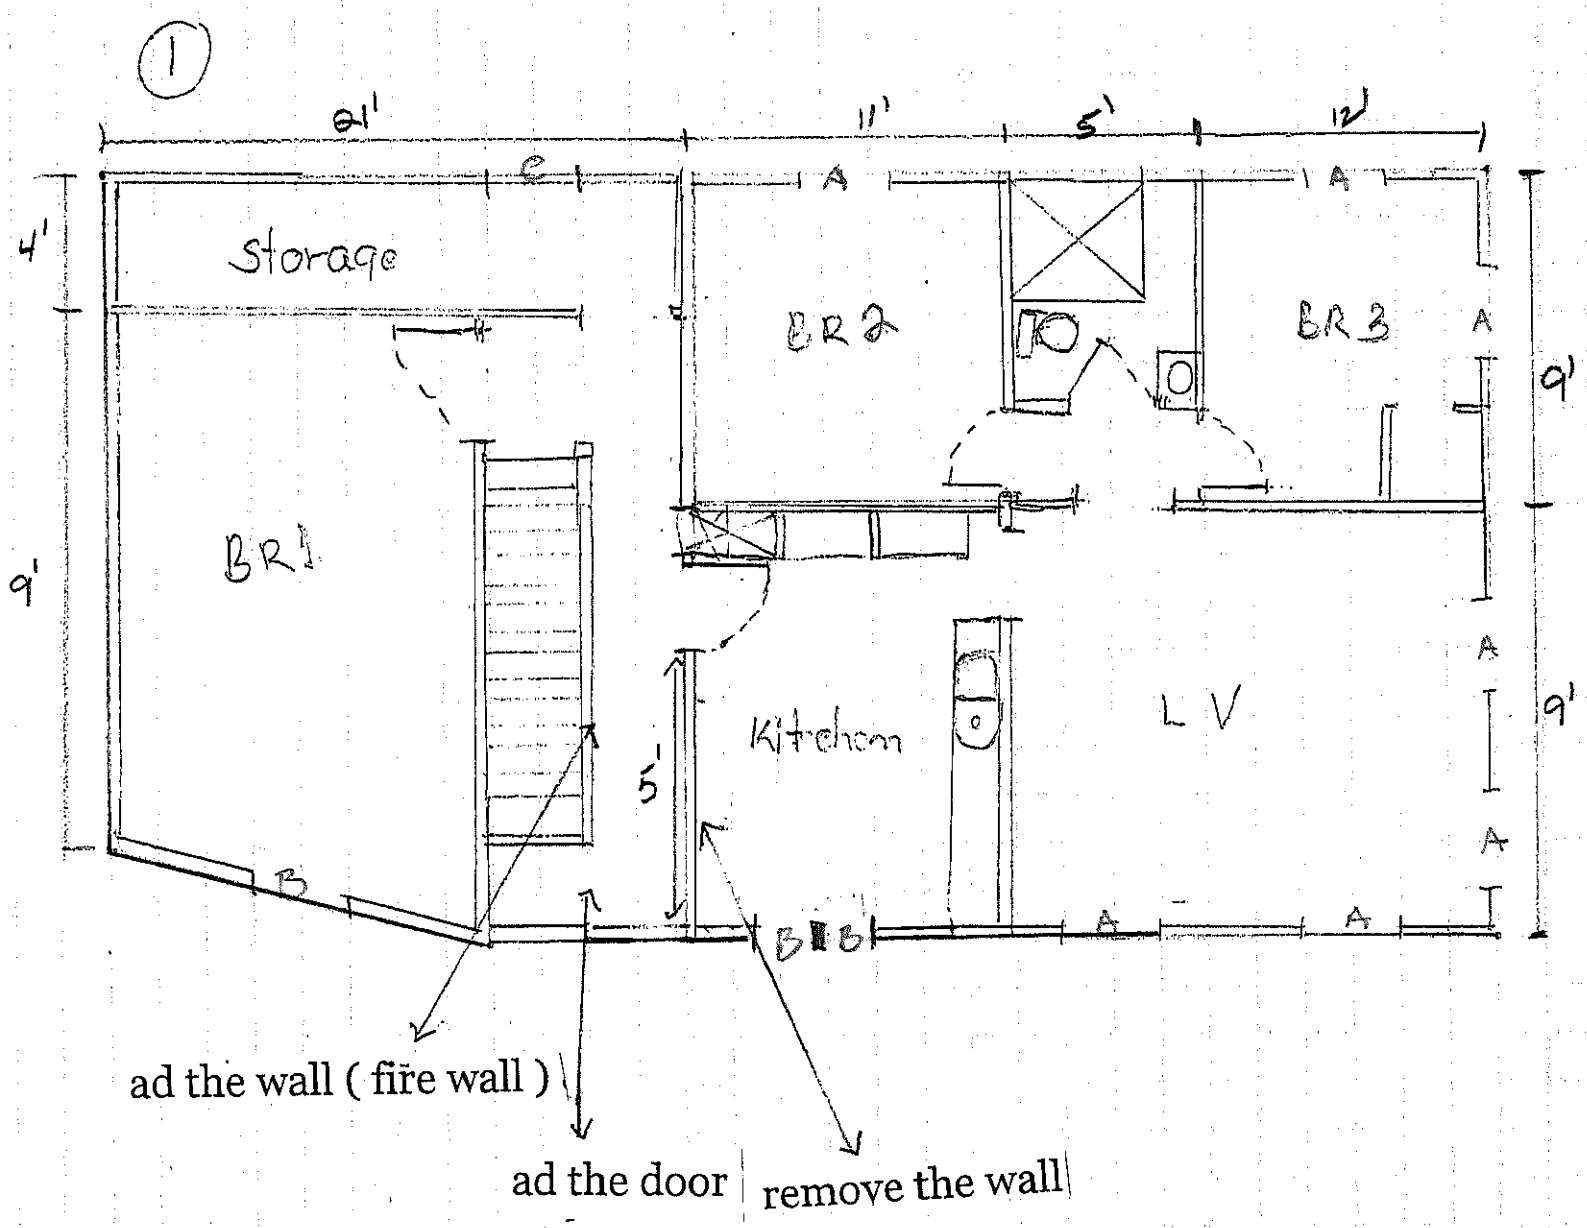SECOND FLOOR BEFORE (1)