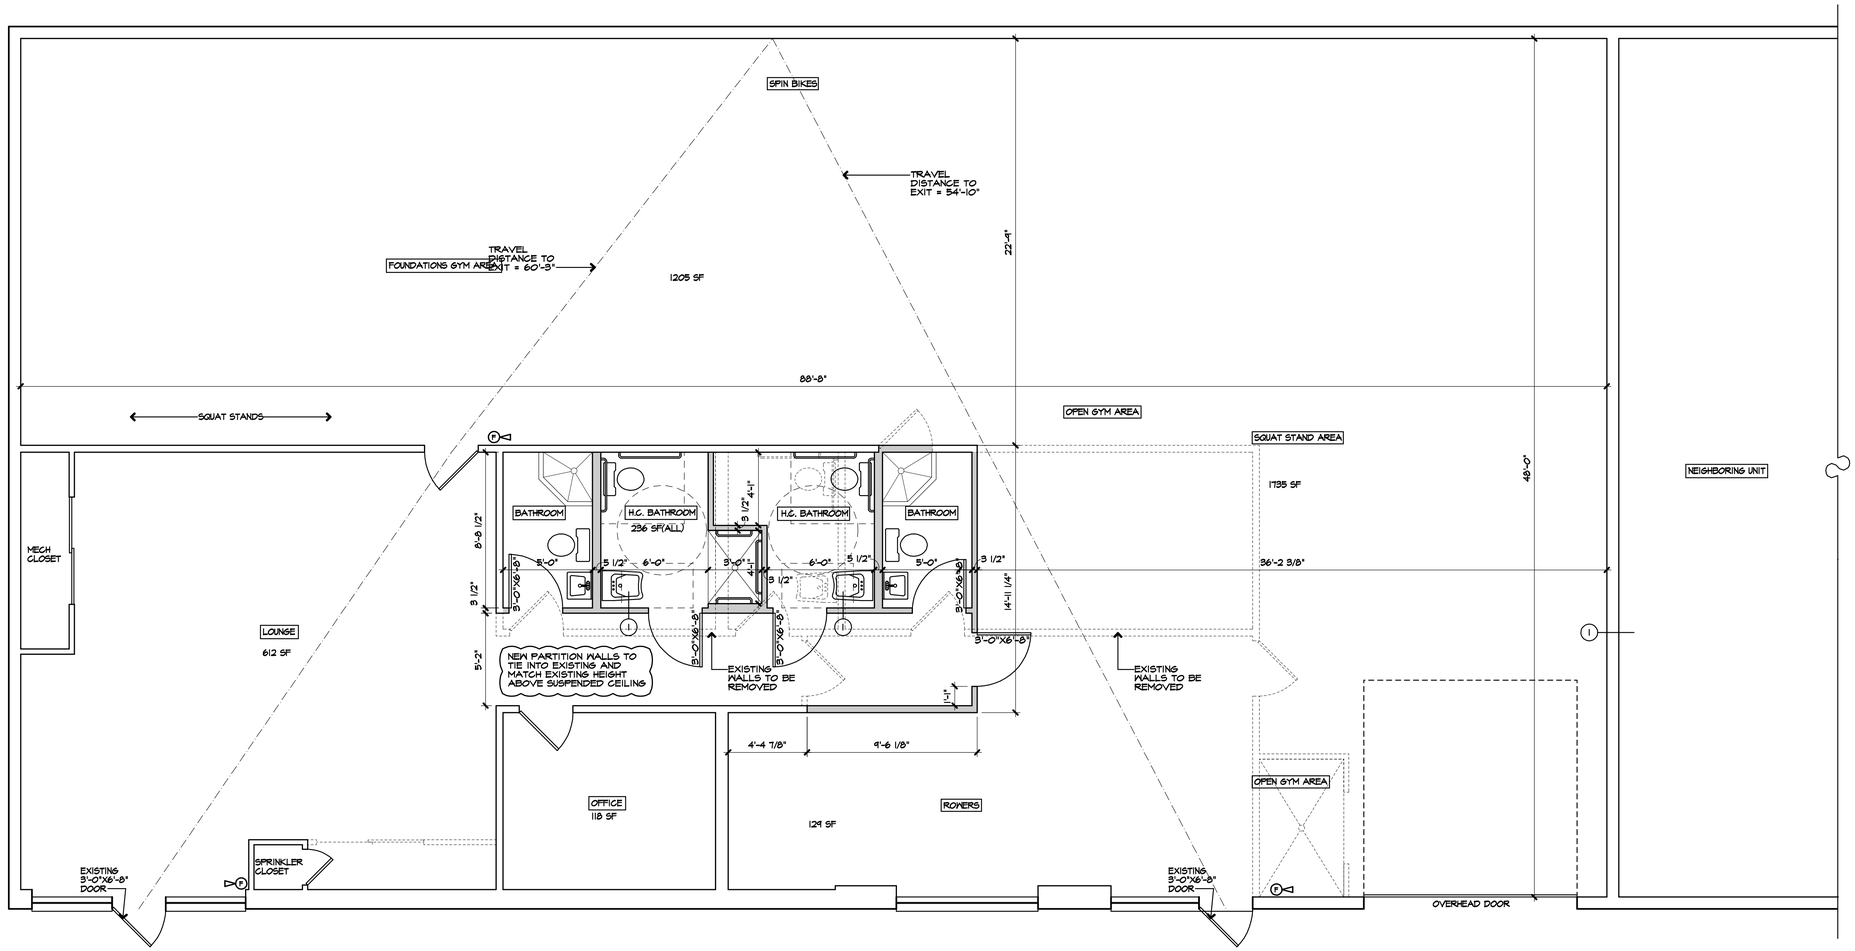

1 A-1 FLOOR PLAN
1/4"=1'-0" 1 2 3 4 8 16

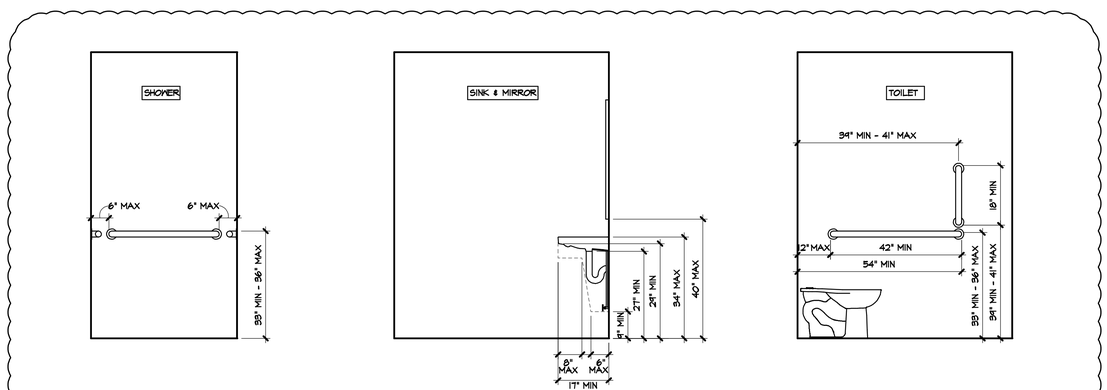

2 A-1 ACCESSIBLE BATHROOM GRAB BAR DIAGRAM
1/2"=1'-0" 1 2 4 8

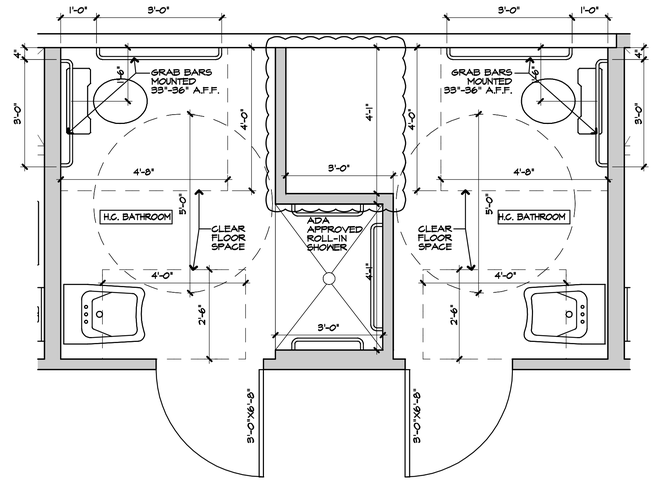

3 A-1 ACCESSIBLE BATHROOM
1/2"=1'-0" 1 2 4 8

ASSEMBLIES

WALL PARTITION ASSEMBLY
5/8" TYPE X GWB
2X STEEL STUD
5/8" TYPE X GWB

1 HOUR WALL ASSEMBLY
UL - U419

DOOR HARDWARE

BATHROOM DOORS
SCHLAGE ND40S PTB PRIVACY LOCK

PASSAGE DOORS
SCHLAGE ND10S PTB PASSAGE LATCH

ALL HARDWARE TO BE ADA COMPLIANT @ EGRESS ROUTES

CONTRACTOR SHALL MEASURE AND VERIFY ALL DIMENSIONS AT THE WORK.

THIS DRAWING IS A PART OF A FULL SET OF DRAWINGS COMPRISING THE CONTRACT DOCUMENTS FOR THE WORK OF THIS PROJECT. THE ARCHITECT/OWNER ACCEPTS NO RESPONSIBILITY FOR THE CONTRACTORS' ERRORS OR OMMISIONS IF EACH TRADE DOES NOT HAVE THE FULL SET OF DRAWINGS AND SPECIFICATIONS.

COPYRIGHT 2014 ©
THE MATERIAL CONTAINED IN THESE DRAWINGS AND THE DESIGN THEY ARE INTENDED TO CONVEY ARE THE EXCLUSIVE PROPERTY OF KEVIN BROWNE ARCHITECTURE LLC. POSSESSION AND USE HEREOF IS GRANTED ONLY CONFIDENTIALLY IN CONNECTION WITH CONSTRUCTION OF THE BUILDING DEPICTED HEREIN AS AUTHORIZED BY KEVIN BROWNE ARCHITECTURE LLC. THE RECIPIENT AGREES TO ABIDE BY THESE RESTRICTIONS. ANY USE, REPRODUCTION OR DISCLOSURE OF ANY INFORMATION, IN WHOLE OR IN PART, CONTAINED HEREIN, WITHOUT WRITTEN PERMISSION OF KEVIN BROWNE ARCHITECTURE LLC, IS EXPRESSLY PROHIBITED.

kevin browne ARCHITECTURE
K|B|A
7 breezy hill lane
falmouth, me 04105
207.847.3499
kevin@kevinbrowne
architecture.com

LICENSED ARCHITECT
KEVIN W. BROWNE
No. 3109
STATE OF MAINE

REVISIONS:
01-08-14: ISSUE FOR PERMIT
02-4-14: ISSUE FOR PERMIT
02-27-14: REISSUE FOR PERMIT PER CLOUDED AREAS
04-15-14: REISSUE FOR PERMIT PER CLOUDED AREAS
05-06-14: REISSUE FOR PERMIT PER CLOUDED AREAS

CONSULTANTS:

BACK COVE CROSSFIT
CLIENT: BACK COVE CROSSFIT
ADDRESS: 1037 FOREST AVE. PORTLAND, ME

FLOOR PLAN
DATE: 3/6/2014
PROJECT NO.: 2013-21
DRAWN: KWB
SCALE: 1/4" = 1'-0"

A-1