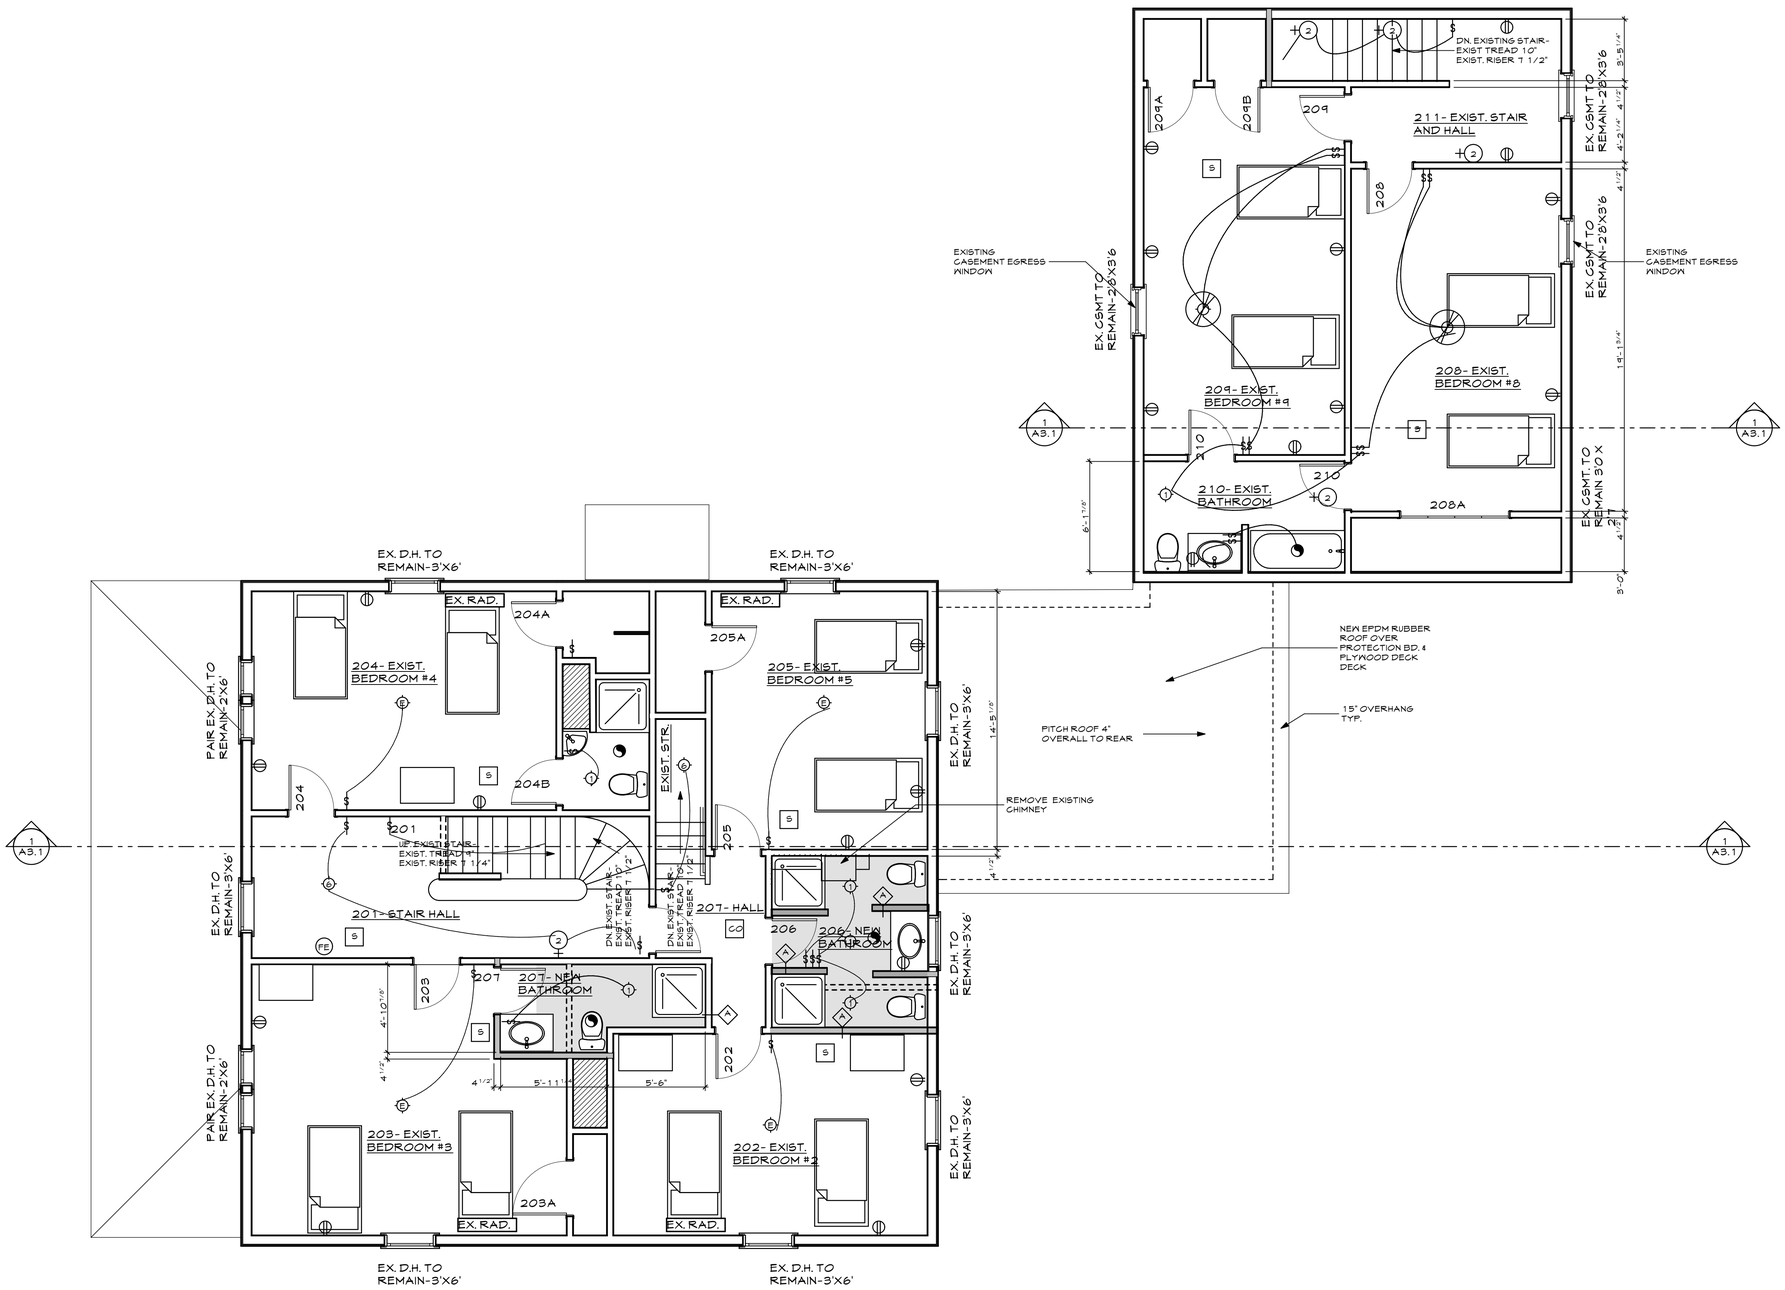

1 A1.3 Second Floor Plan
SCALE: 1/4" = 1'-0"

0 2' 4' 8'

ELECTRICAL SYMBOLS- EXISTING TO REMAIN IN UNDISTURBED SPACES

- DUPLEX OUTLET 18" A.F.F. - PROVIDE GFI'S IN BATHROOMS AND WET AREAS
- DOUBLE DUPLEX OUTLET 18"
- SPECIAL PURPOSE POWER OUTLET - CONSULT OWNER - RE STOVE, MICROWAVE, DISPOSAL
- WALL PHONE JACK 18" A.F.F. UNLESS NOTED OTHERWISE
- CTV — CABLE TV IF REQ'D - ASK OWNER
- SWITCH
- THREE-WAY SWITCH
- COMPUTER - CONSULT OWNER - RE INTERNET CONNECTION
- DUPLEX FLOOR OUTLET
- CEILING FAN
- EXHAUST FAN

LIGHTING SYMBOLS

- 1 — RECESSED CAN FIXTURE
- 2 — WALL SCONCE
- 3 — EXTERIOR WALL SCONCE
- 4 — UTILITY LIGHT
- 5 — SURFACE MOUNTED FIXTURE
- 6 — PENDANT
- E — EXISTING PENDANT
- CEILING FAN/ LIGHT

LIFE SAFETY SYMBOLS

- S — SMOKE DETECTOR
- FE — FIRE EXT. WALL MTD.
- CO — CARBON MONOXIDE DETECTOR

PLYMOUTH HOLDINGS- SSB HOLDINGS

116 WALTON ST. PORTLAND, MAINE

WHIPPLE — CALLENDER ARCHITECTS

136 PLEASANT AVE.
PORTLAND, ME 04103
P 207.775.2696
F 207.775.3631
www.whipplecallender.com

MARK	DATE	DESCRIPTION

DATE: 6.1.13
CHECKED BY: JAD
DRAWN BY: initials
JOB: 10-2013
SHEET TITLE: SECOND FLOOR PLAN

A1.3

THIS DRAWING IS AN INSTRUMENT OF SERVICE AND SHALL REMAIN THE PROPERTY OF WHIPPLE CALLENDER ARCHITECTS. IT SHALL NOT BE USED FOR ANY OTHER PURPOSE THAT FOR WHICH IT IS SPECIFICALLY FURNISHED