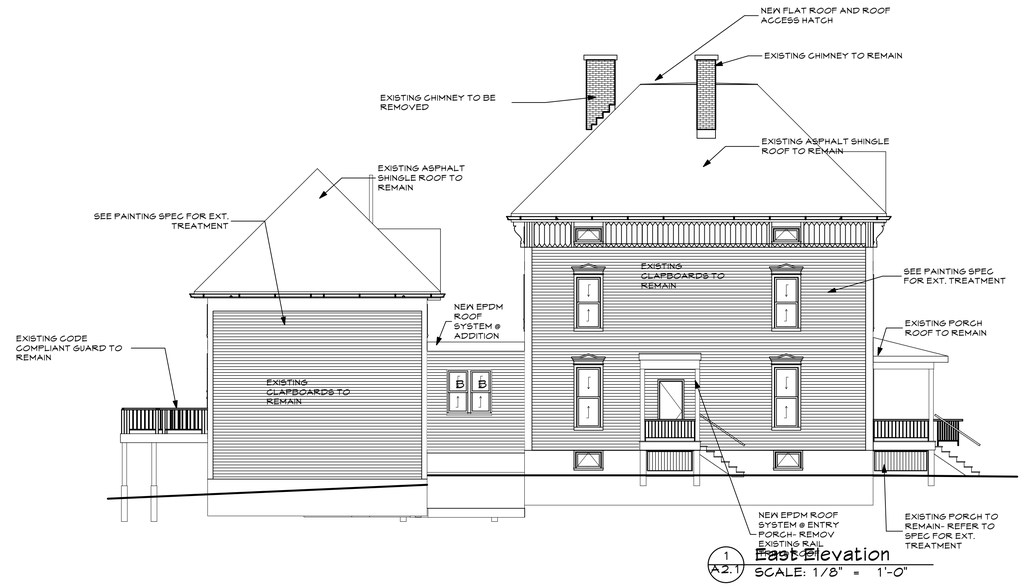

1 A2.1 East Elevation
SCALE: 1/8" = 1'-0"

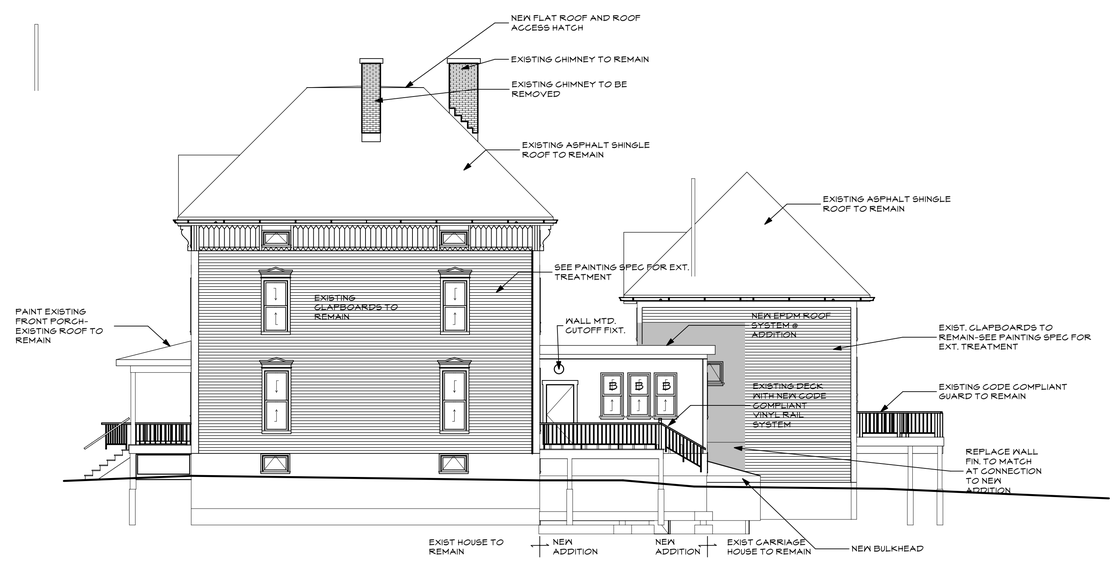

1 A2.1 West Elevation
SCALE: 1/8" = 1'-0"

THIS DRAWING IS AN INSTRUMENT OF SERVICE AND SHALL REMAIN THE PROPERTY OF WHIPPLE CALLENDER ARCHITECTS. IT SHALL NOT BE USED FOR ANY OTHER PURPOSE THAT FOR WHICH IT IS SPECIFICALLY FURNISHED

PLYMOUTH HOLDINGS- SSB HOLDINGS

116 WALTON ST.
PORTLAND, MAINE

LICENSED ARCHITECT
JOSEPH A. DELANEY
#1722
STATE OF MAINE

WHIPPLE — CALLENDER ARCHITECTS

136 PLEASANT AVE.
PORTLAND, ME 04103
P 207.775.2696
F 207.775.3631
www.whipplecallender.com

MARK	DATE	DESCRIPTION

DATE: 6.1.13
CHECKED BY: JAD
DRAWN BY: Initials
JOB: 10-2013
SHEET TITLE: EAST & WEST ELEVATION

A2.1