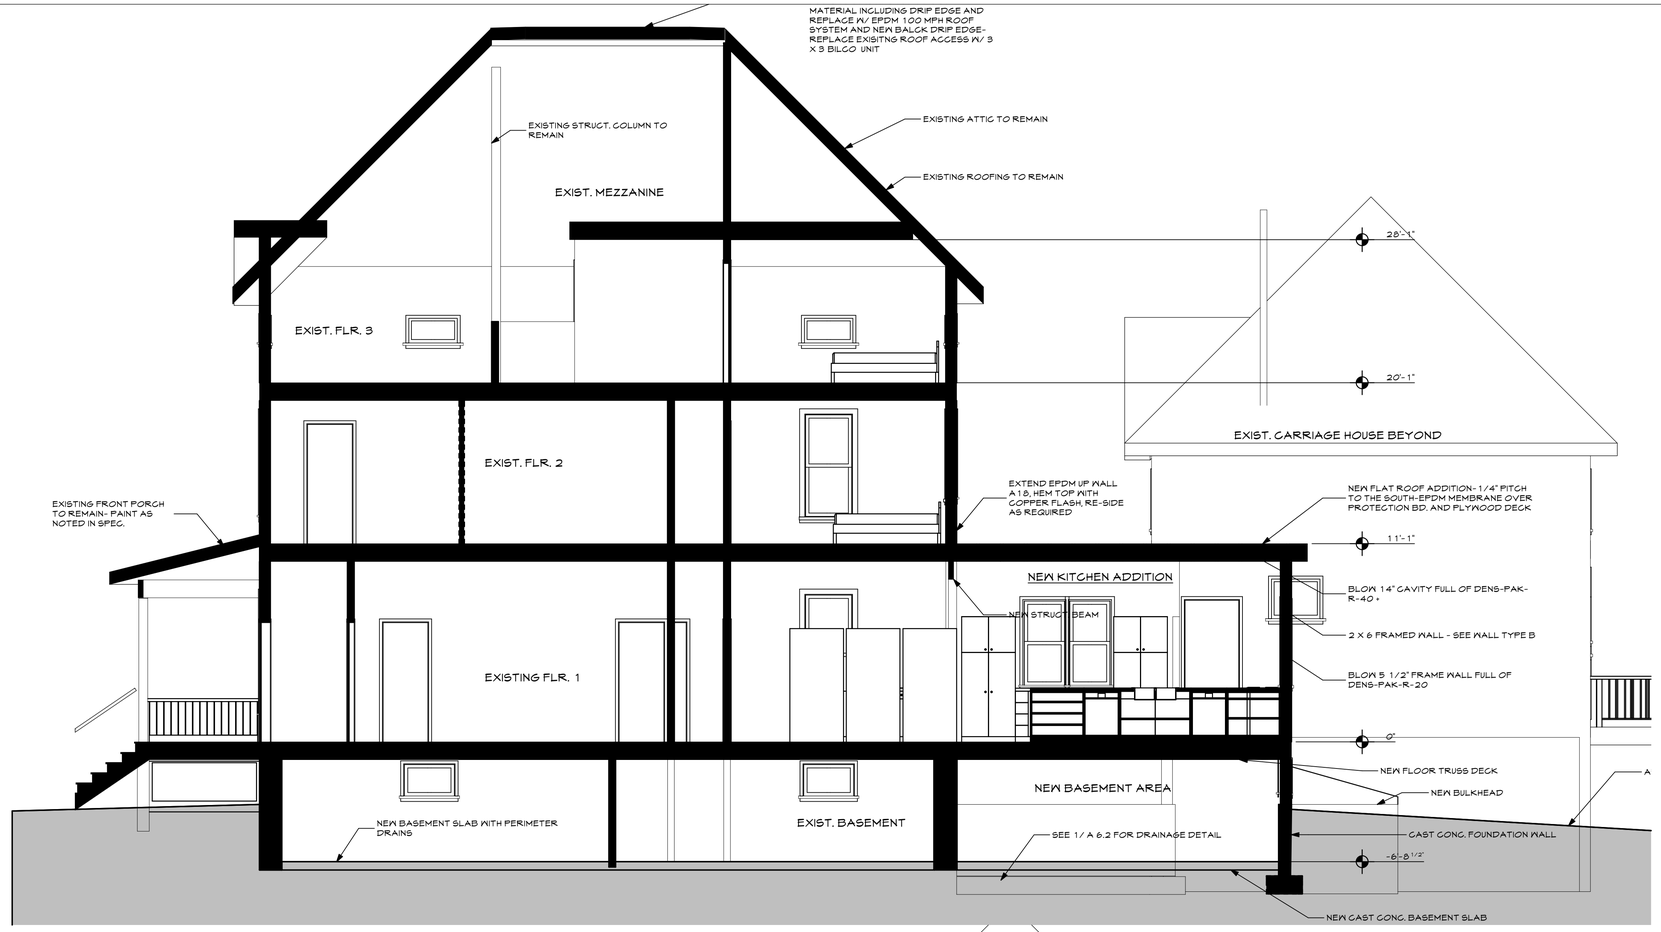

1 A3.1 **Building Section A**
SCALE: 1/4" = 1'-0"

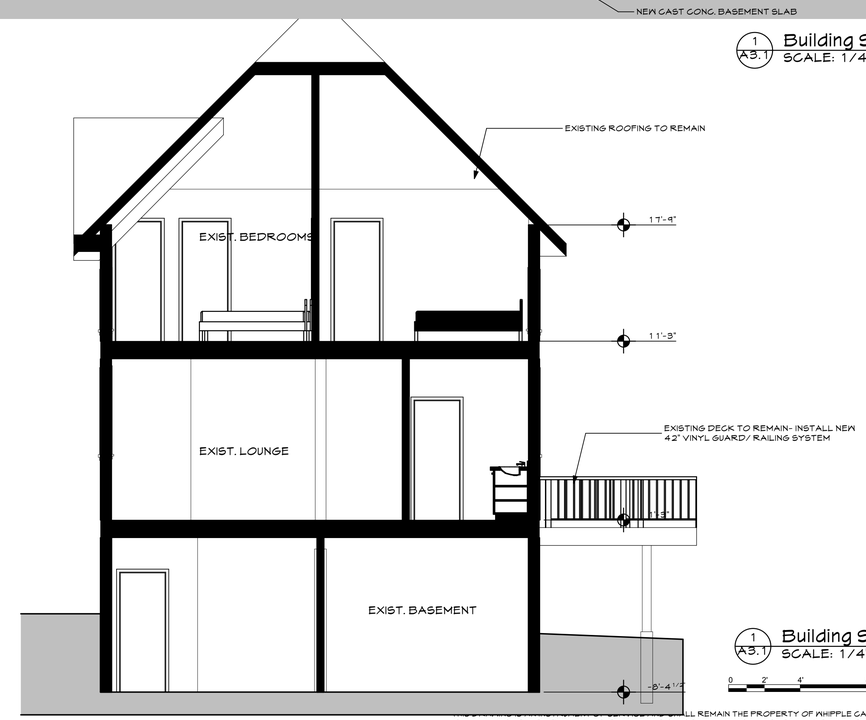

1 A3.1 **Building Section B**
SCALE: 1/4" = 1'-0"

0 2' 4' 8'

THIS DRAWING AND SPECIFICATION SHALL REMAIN THE PROPERTY OF WHIPPLE CALLENDER ARCHITECTS. IT SHALL NOT BE USED FOR ANY OTHER PURPOSE THAT FOR WHICH IT IS SPECIFICALLY FURNISHED

PLYMOUTH HOLDINGS- SSB HOLDINGS
116 WALTON ST.
PORTLAND, MAINE

LICENSED ARCHITECT JOSEPH A. DELANEY #1722 STATE OF MAINE

WHIPPLE — CALLENDER ARCHITECTS
136 PLEASANT AVE.
PORTLAND, ME 04103
P 207.775.2696
F 207.775.3631
www.whipplecallender.com

MARK	DATE	DESCRIPTION

DATE: 6.1.13
CHECKED BY: JAD
DRAWN BY: Initials
JOB: 10-2013
SHEET TITLE: BUILDING SECTIONS

A3.1