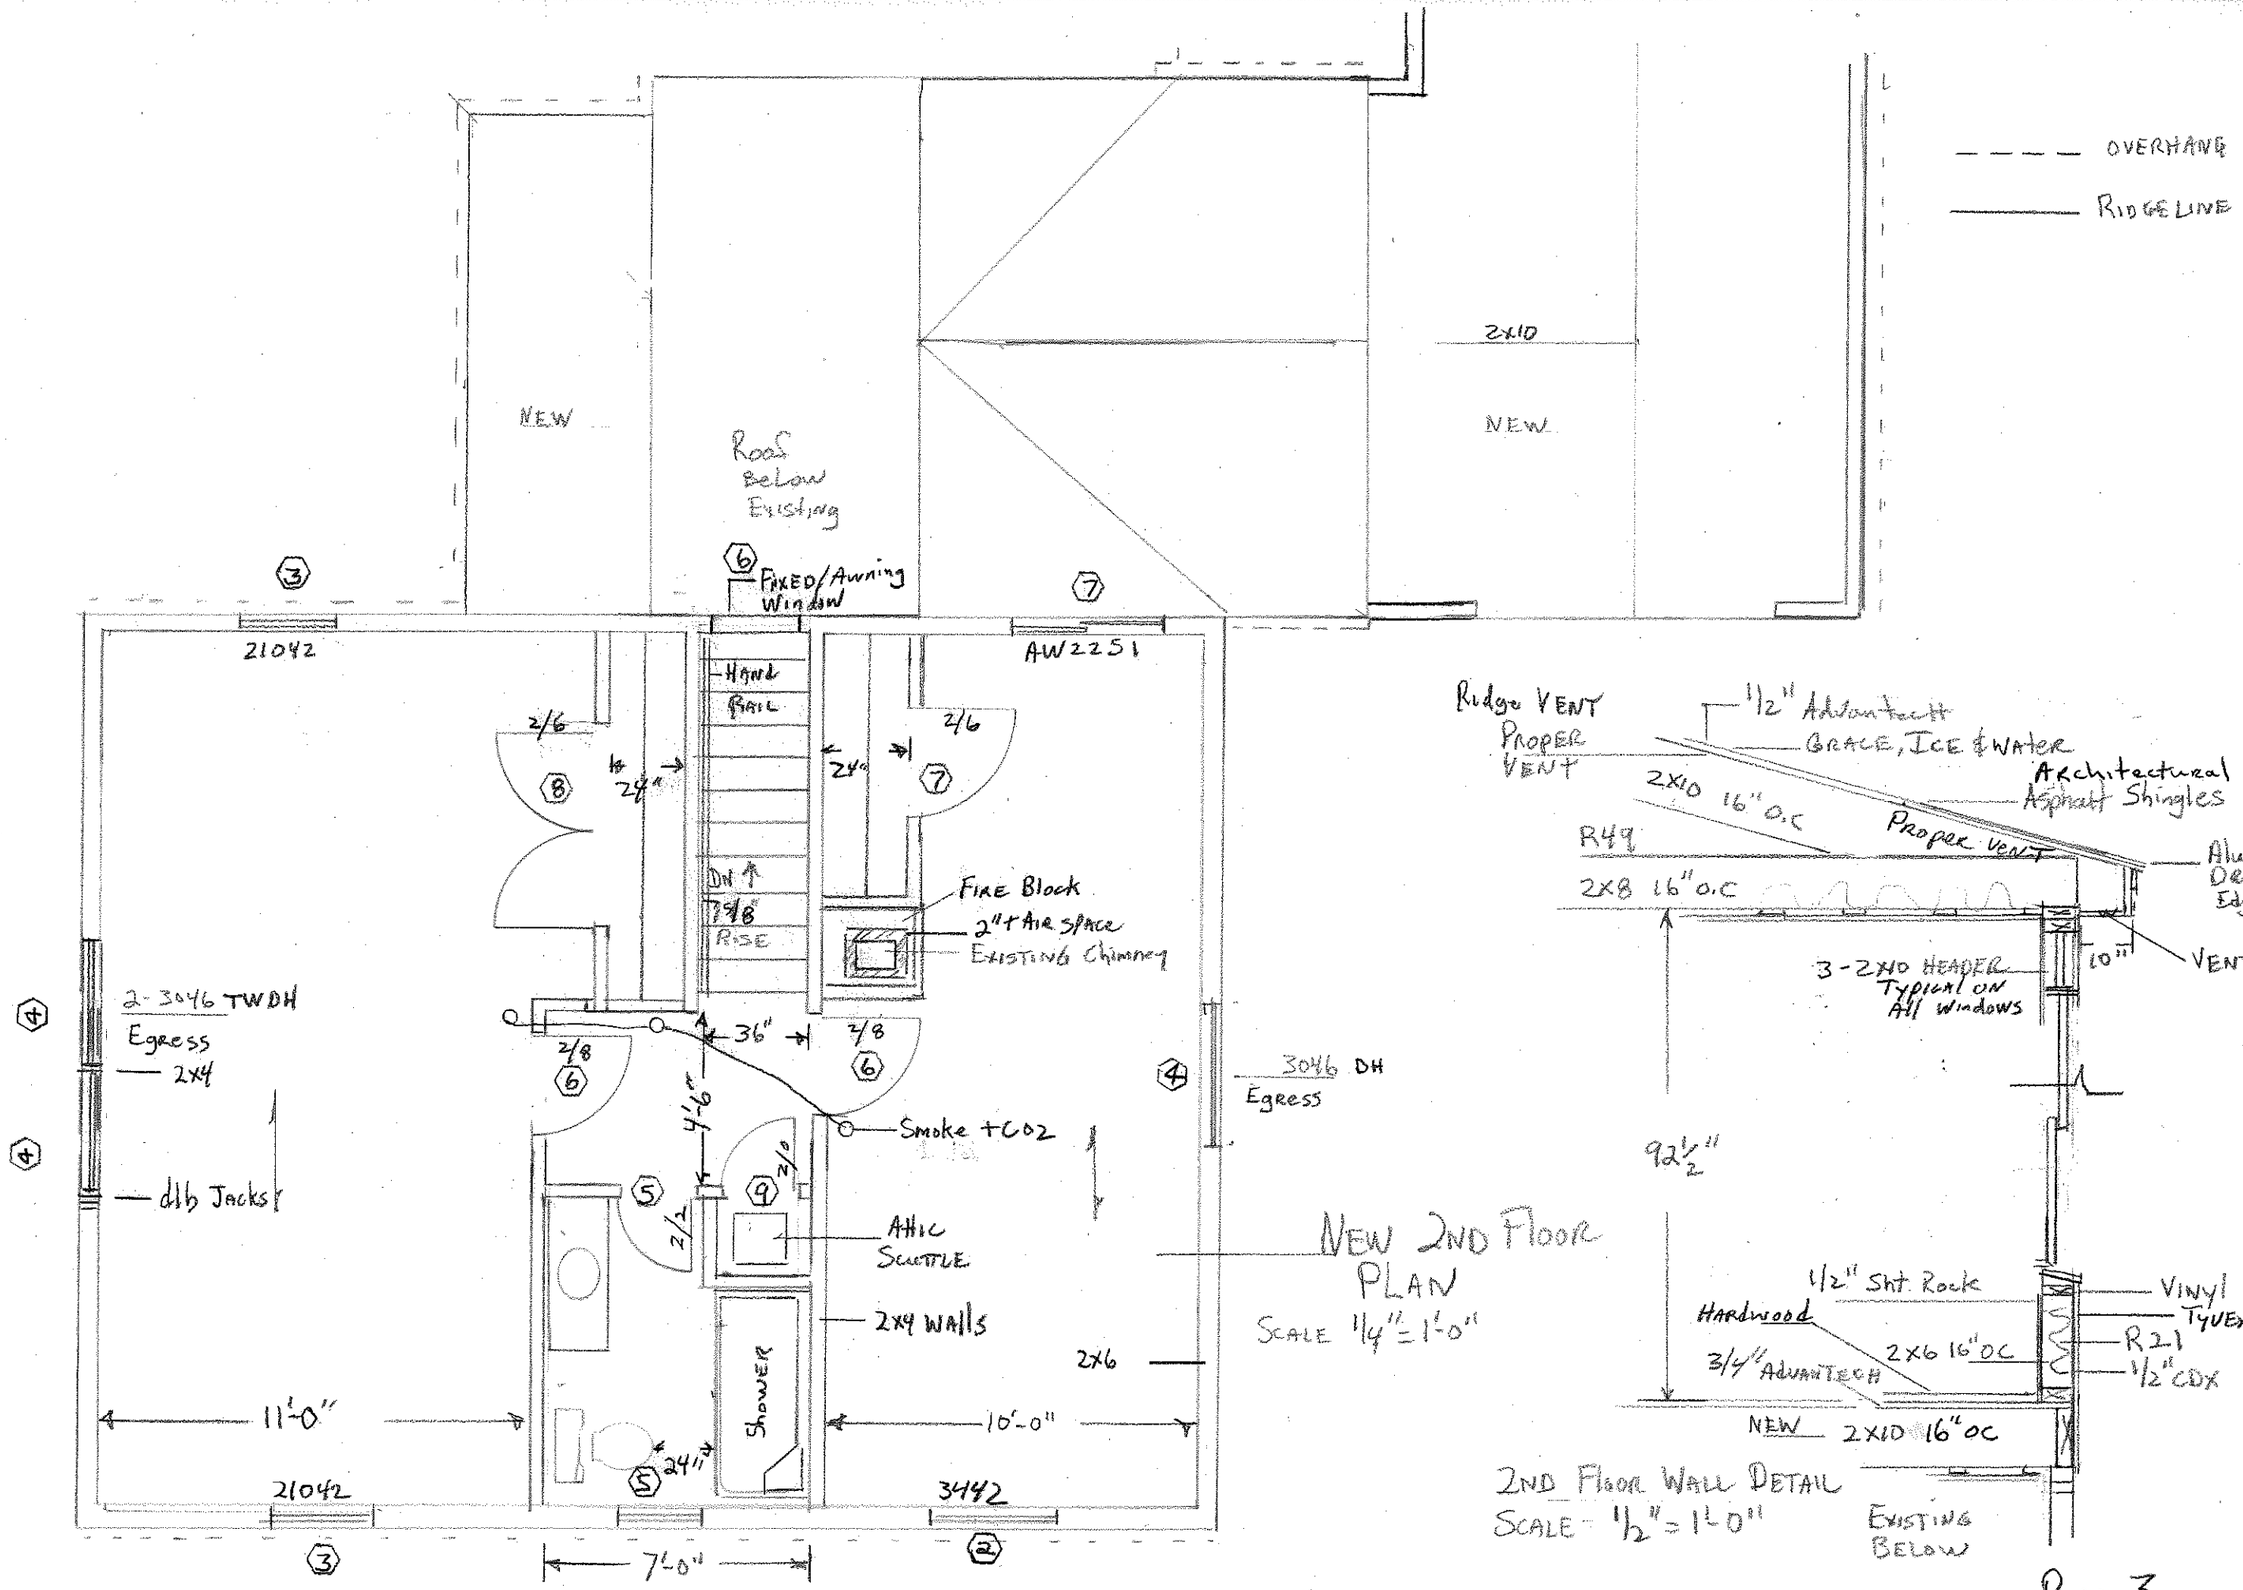
OVERHANG
RIDGE LINE
NEW
Roof Below Existing
2x10
NEW
Fixed/Awning Window
21042
AW2251
Hand Rail
2/6
2/6
24"
24"
DN
7 1/8 RISE
Fire Block
2" + Air Space
Existing Chimney
2-3046 TWDH
Egress
2x4
dbl Jacks
2/8
2/8
36"
4'-6"
Smoke + CO2
2/0
2/2
Attic Scuttle
2x4 Walls
Shower
24"
2x6
3046 DH
Egress
11'-0"
10'-0"
7'-0"
21042
3442
NEW 2ND FLOOR PLAN
SCALE 1/4" = 1'-0"
Ridge VENT
Proper VENT
1/2" Advantech
GRACE, ICE & WATER
Architectural Asphalt Shingles
2x10 16" O.C
Proper VENT
R49
2x8 16" O.C
Alum Drip Edge
VENT
10"
3-2x10 HEADER Typical on All Windows
92 1/2"
1/2" Sht Rock
Hardwood
3/4" ADVANTECH
2x6 16" OC
Vinyl
TYVEK
R21
1/2" CDX
NEW 2x10 16" OC
2ND FLOOR WALL DETAIL
SCALE 1/2" = 1'-0"
EXISTING BELOW