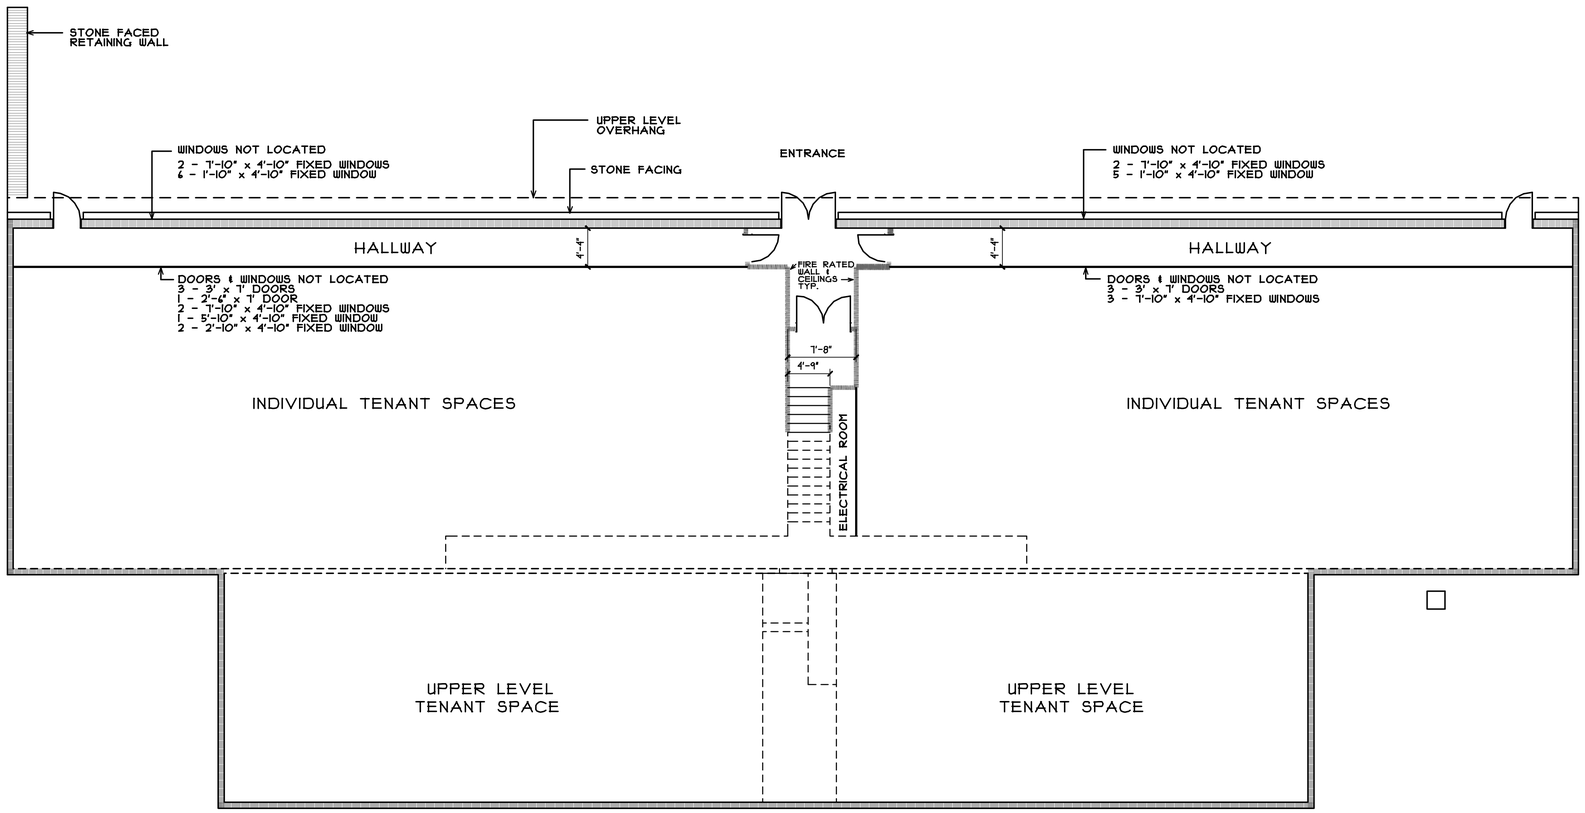

DEMOLITION:

1. REMOVE EXISTING BARN BOARDS IN HALLWAYS, STAIRWAYS & LOBBY. (REMOVE SUSPENDED CEILING AS NECESSARY.)
2. REMOVE GLASS/ALUMINUM ENTRANCE DOOR.
3. REMOVE ELECTRIC HEAT BASEBOARD UNITS.
4. REMOVE ELECTRICAL PANELS, METERS & COMMUNICATION EQUIPMENT.
5. REMOVE STORAGE UNDER STAIRS INCLUDING HOT WATER HEATER & TANK.
6. REMOVE CEILING IN STAIRWELL & CORRIDOR.

NOTE:

EXISTING BUILDING PLAN DEVELOPED FROM FIELD DIMENSIONS. WALL THICKNESSES VARY AND MAY NOT BE TRULY DEPICTED HERE.

WARNING: THIS DRAWING IS THE PROPERTY AND INSTRUMENT OF SHERIDAN CORPORATION FOR USE WITH THE PROJECT IDENTIFIED BELOW. NO MODIFICATIONS OR CHANGES MAY BE MADE TO THIS DRAWING AND NO USE MAY BE MADE OF THIS DRAWING WITHOUT THE EXPRESS WRITTEN PERMISSION OF SHERIDAN CORPORATION. ANY MODIFICATION, CHANGE OR USE OF THIS DRAWING WITHOUT THE EXPRESS WRITTEN PERMISSION OF SHERIDAN CORPORATION IS WRONGFUL AND IS AT THE USER'S RISK. SHERIDAN DISCLAIMS ANY AND ALL LIABILITY FOR SUCH USE.

DATE	REVISION		
		EST. NO	
		SIZE	
		TYPE	
		DRAWN BY	RS
		APPROVED BY	
		SCALE	1/8" = 1'-0"
		DATE	3/19/04

Engineering Designs For
MAINE CENTERS for HEALTH CARE
980 FOREST AVENUE
PORTLAND, MAINE

Title
FIRST FLOOR
DEMOLITION PLAN

JOB NO. 031051
ENGINEERING DWG. NO. D8 OF

Sheridan
www.sheridancorp.com
FAIRFIELD
PORTLAND
MAINE

BUTLER DESIGN BUILDER

DataCAD® FILE NAME: G.T.V. NAME: D8

PLOT DATE: 3-30-2004 PLOT TIME: 3:34 PM PATH\NAME: N:\DCAD7\DWG\MJOBS\RS\031051 D4-D9.AEC