FLOOR FINISH NOTES:

1. IN MOST PLACES THE TOP SHEATHING HAS BEEN REMOVED LEAVING ORIGINAL ROUGH SHEATHING & ONE LAYER OF ¾"± OF FINISH FLOORING - REMOVE ANY ADDITIONAL SHEATHING IF IT REMAINS
2. AT CARPET, PROVIDE ¼" PLYWD UNDERLAYMENT
3. AT WD FINISH FLOORS, PROVIDE ⅜" UNDERLAYMENT
4. STRUCT LEVELING HAS BEEN ON GOING AND WILL NEED TO BE EVALUATED FOR LEVELNESS WHEN CONSTRUCTION BEGINS - WHERE THE FLOOR IS NOT LEVEL, PROVIDE LEVELING COMPOUND BEFORE FINISHES ARE APPLIED

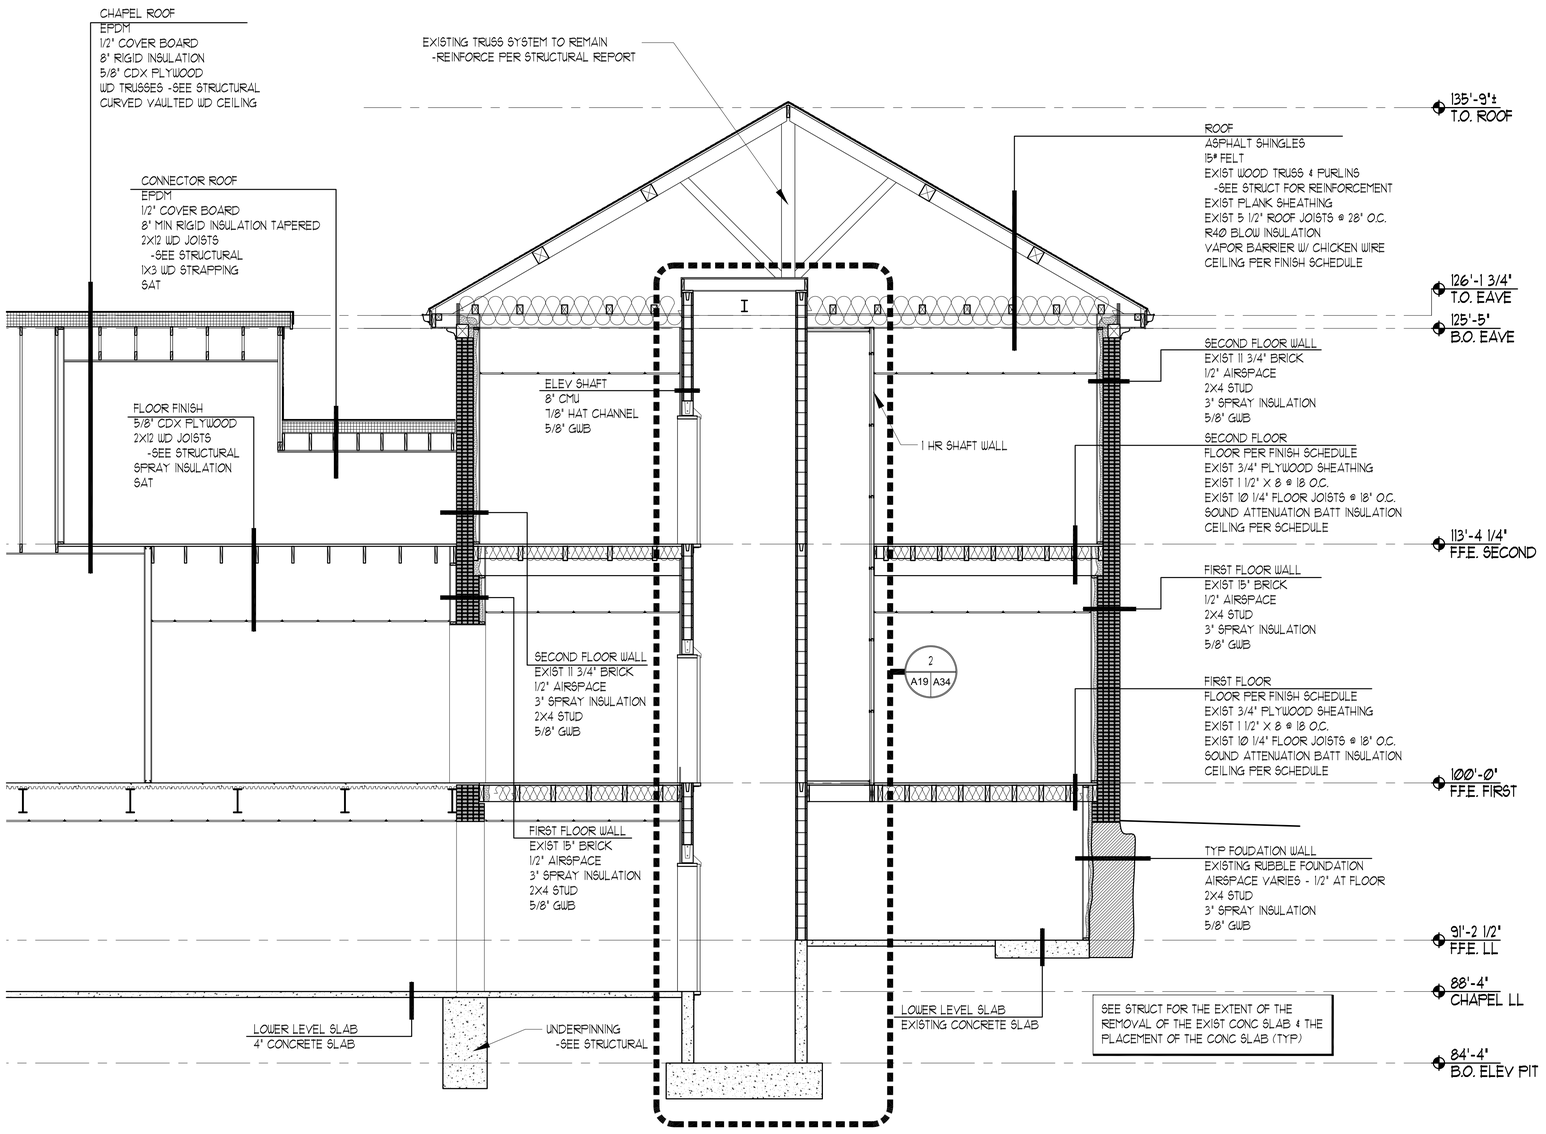

1 ALUMNI/CHAPEL SECTION

Ø 4'-Ø' SCALE: 1/4" = 1'-Ø"

65 NEWBURY STREET
PORTLAND, ME 04101
207.761.9000
info@portcityarch.com
WWW.PORTCITYARCH.COM

UNIVERSITY OF NEW ENGLAND

Allied Engineering
Structural Mechanical Electrical Commissioning

CONSIGLI
Est. 1905

BECKER
STRUCTURAL ENGINEERS

PERMIT SET

REVISIONS

No.	Description	Date
-	-	-

UNIVERSITY OF NEW ENGLAND
PORTLAND, MAINE

ALUMNI HALL RENOVATION

SECTION

Project Number	14525
Date	May 01, 2015
Drawn by	JP TS SM AR
Checked by	LAS

A19

Scale AS NOTED