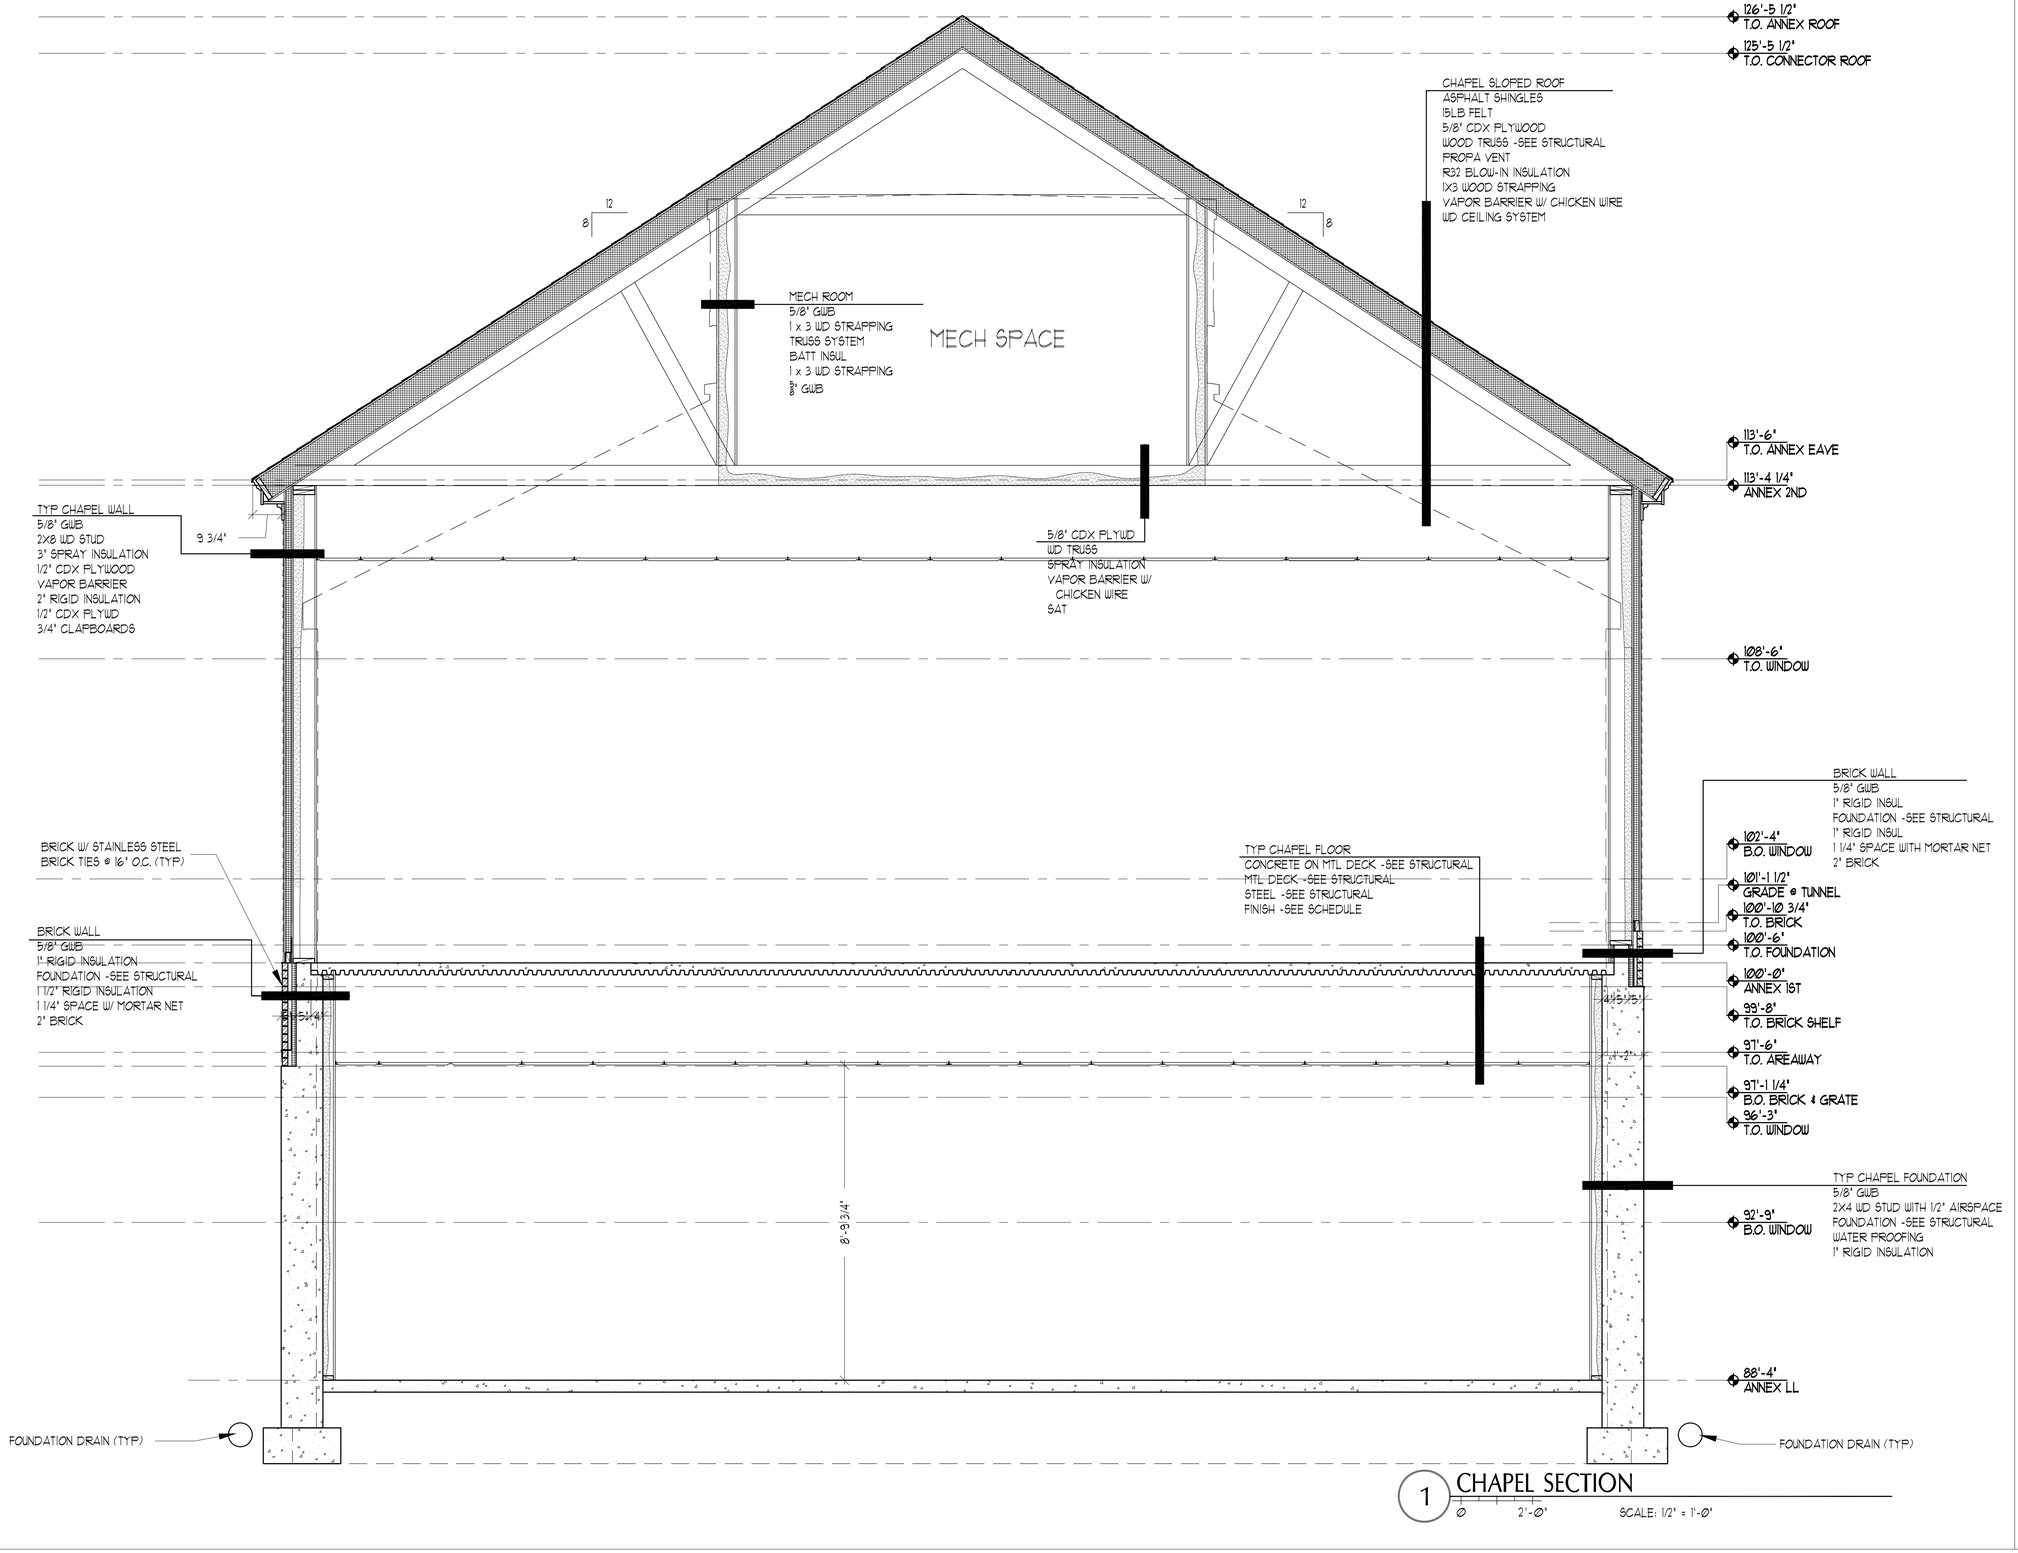


1 CHAPEL SECTION

Ø 2'-Ø' SCALE: 1/2" = 1'-Ø'

65 NEWBURY STREET
PORTLAND, ME 04101
207.761.9000
info@portcityarch.com
WWW.PORTCITYARCH.COM

REGISTERED ARCHITECT
LISA SIMPSON
NO. 2007

UNE
UNIVERSITY OF NEW ENGLAND
Allied Engineering
Structural Mechanical Electrical Commissioning
CONSIGLI
Est. 1905
BECKER
STRUCTURAL ENGINEERS

**PERMIT SET**

REVISIONS

| No. | Description | Date |
|---|---|---|
| - | - | - |

**UNIVERSITY OF NEW ENGLAND**
**PORTLAND, MAINE**

**ALUMNI HALL RENOVATION**

# SECTION

| | |
|---|---|
| Project Number | 14525 |
| Date | May 01, 2015 |
| Drawn by | JP TS SM AR |
| Checked by | LAS |

A24

Scale AS NOTED